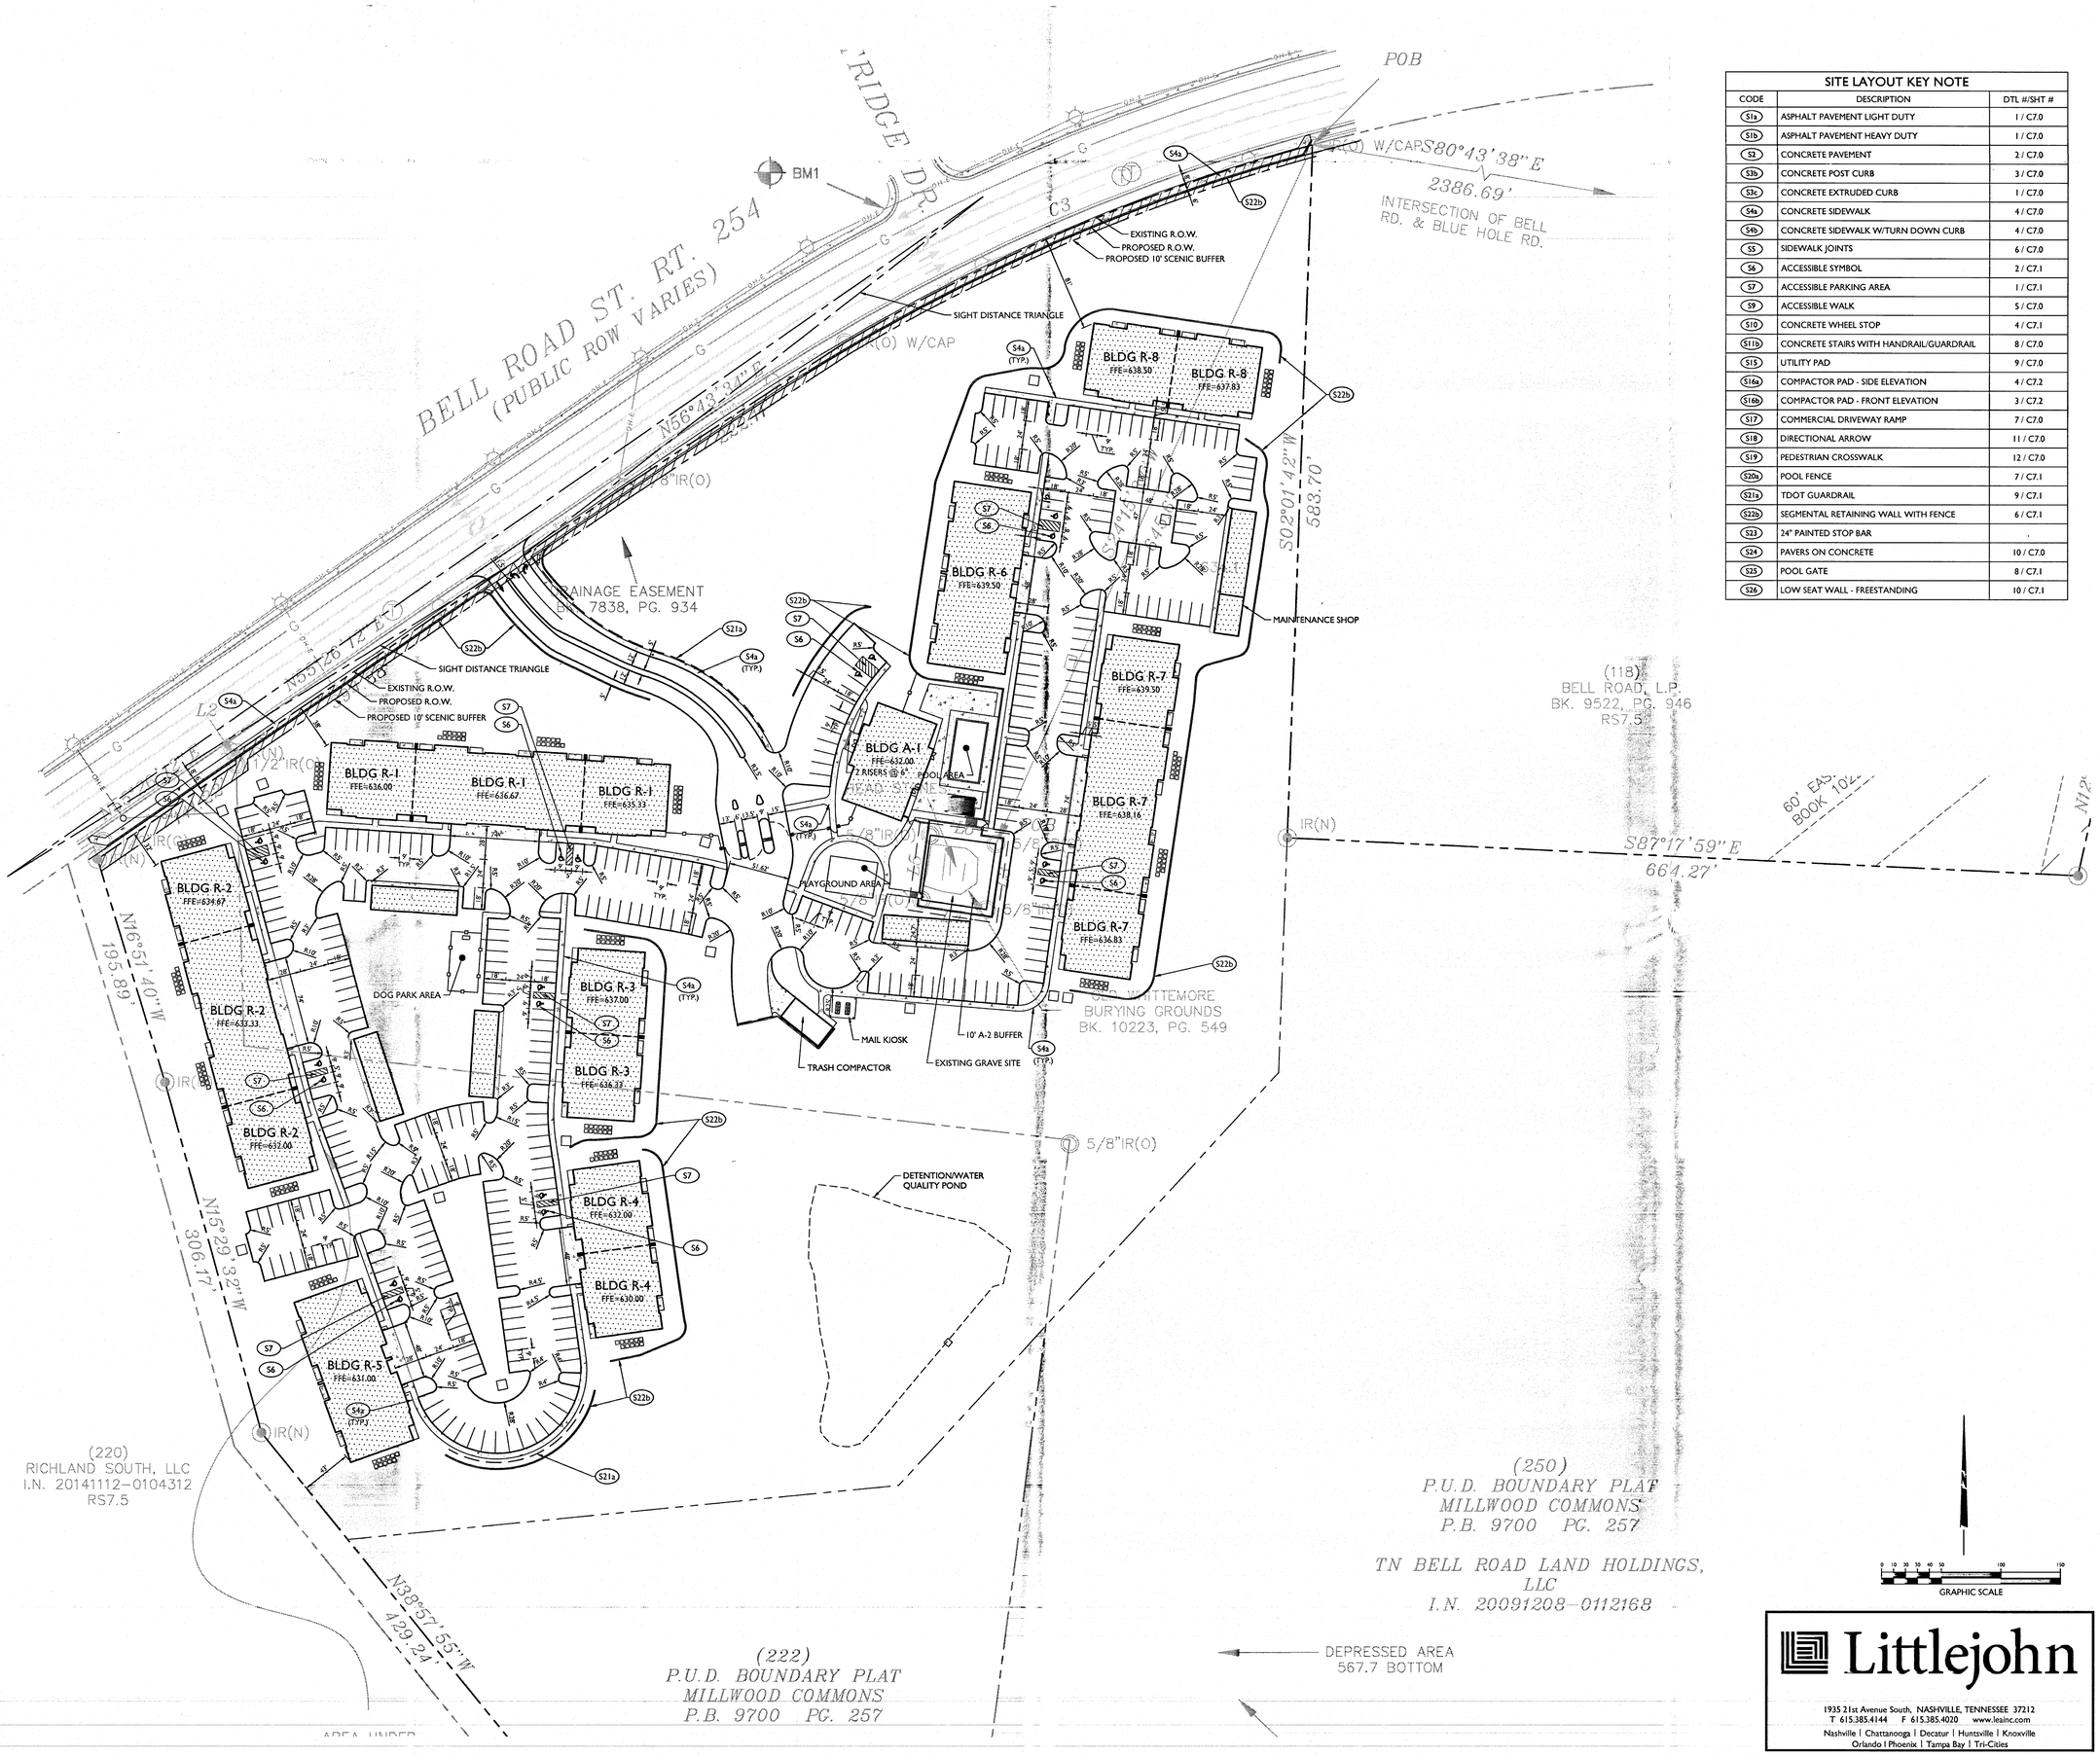

SITE LAYOUT KEY NOTE		
CODE	DESCRIPTION	DTL #/SHT #
S1a	ASPHALT PAVEMENT LIGHT DUTY	1 / C7.0
S1b	ASPHALT PAVEMENT HEAVY DUTY	1 / C7.0
S2	CONCRETE PAVEMENT	2 / C7.0
S3b	CONCRETE POST CURB	3 / C7.0
S3c	CONCRETE EXTRUDED CURB	1 / C7.0
S4a	CONCRETE SIDEWALK	4 / C7.0
S4b	CONCRETE SIDEWALK W/TURN DOWN CURB	4 / C7.0
S5	SIDEWALK JOINTS	6 / C7.0
S6	ACCESSIBLE SYMBOL	2 / C7.1
S7	ACCESSIBLE PARKING AREA	1 / C7.1
S9	ACCESSIBLE WALK	5 / C7.0
S10	CONCRETE WHEEL STOP	4 / C7.1
S11b	CONCRETE STAIRS WITH HANDRAIL/GUARDRAIL	8 / C7.0
S15	UTILITY PAD	9 / C7.0
S16a	COMPACTOR PAD - SIDE ELEVATION	4 / C7.2
S16b	COMPACTOR PAD - FRONT ELEVATION	3 / C7.2
S17	COMMERCIAL DRIVEWAY RAMP	7 / C7.0
S18	DIRECTIONAL ARROW	11 / C7.0
S19	PEDESTRIAN CROSSWALK	12 / C7.0
S20a	POOL FENCE	7 / C7.1
S21a	TDOT GUARDRAIL	9 / C7.1
S22b	SEGMENTAL RETAINING WALL WITH FENCE	6 / C7.1
S23	24" PAINTED STOP BAR	.
S24	PAVERS ON CONCRETE	10 / C7.0
S25	POOL GATE	8 / C7.1
S26	LOW SEAT WALL - FREESTANDING	10 / C7.1

OZ ARCHITECTURE
3003 Larimer Street
Denver, Colorado 80205
phone 303.861.5704
www.ozarch.com

BUCKINGHAM COMPANIES

MILLWOOD COMMONS
BELL ROAD, NASHVILLE, TN

REVISED PRELIMINARY P.U.D.
P.U.D. NO. 96P-025-001

DONALD P. PIERCE
REGISTERED ENGINEER
NO. 022223
STATE OF TENNESSEE
4/27/15

PROJ. NO. 20141160
DRAWN: ZJW
CHECKED: KDE
APPROVED: DPP
DATE: 2015/04/02
REV-1: 2015/04/27

© OZ ARCHITECTURE

Littlejohn
1935 21st Avenue South, NASHVILLE, TENNESSEE 37212
T 615.385.4144 F 615.385.4020 www.leainc.com
Nashville | Chattanooga | Decatur | Huntsville | Knoxville
Orlando | Phoenix | Tampa Bay | Tri-Cities

MILLWOOD COMMONS

ISSUED FOR:
REVISED PRELIMINARY P.U.D.

SHEET TITLE:
OVERALL SITE LAYOUT PLAN

SCALE: 1"=50'
SHEET NUMBER
C4.0

Monday, April 27, 2015
G:\Projects\2014\141160\Acad\Plan_Pro\C04141160_dp-C4.0_LAY.dwg