

PERMANENT SUPPORTIVE HOUSING

DOWNTOWN CODE DESIGN REVIEW COMMITTEE


01.06.2022

Owner: Metropolitan Government of Nashville


Architect: Moody Nolan




MOODY•NOLAN

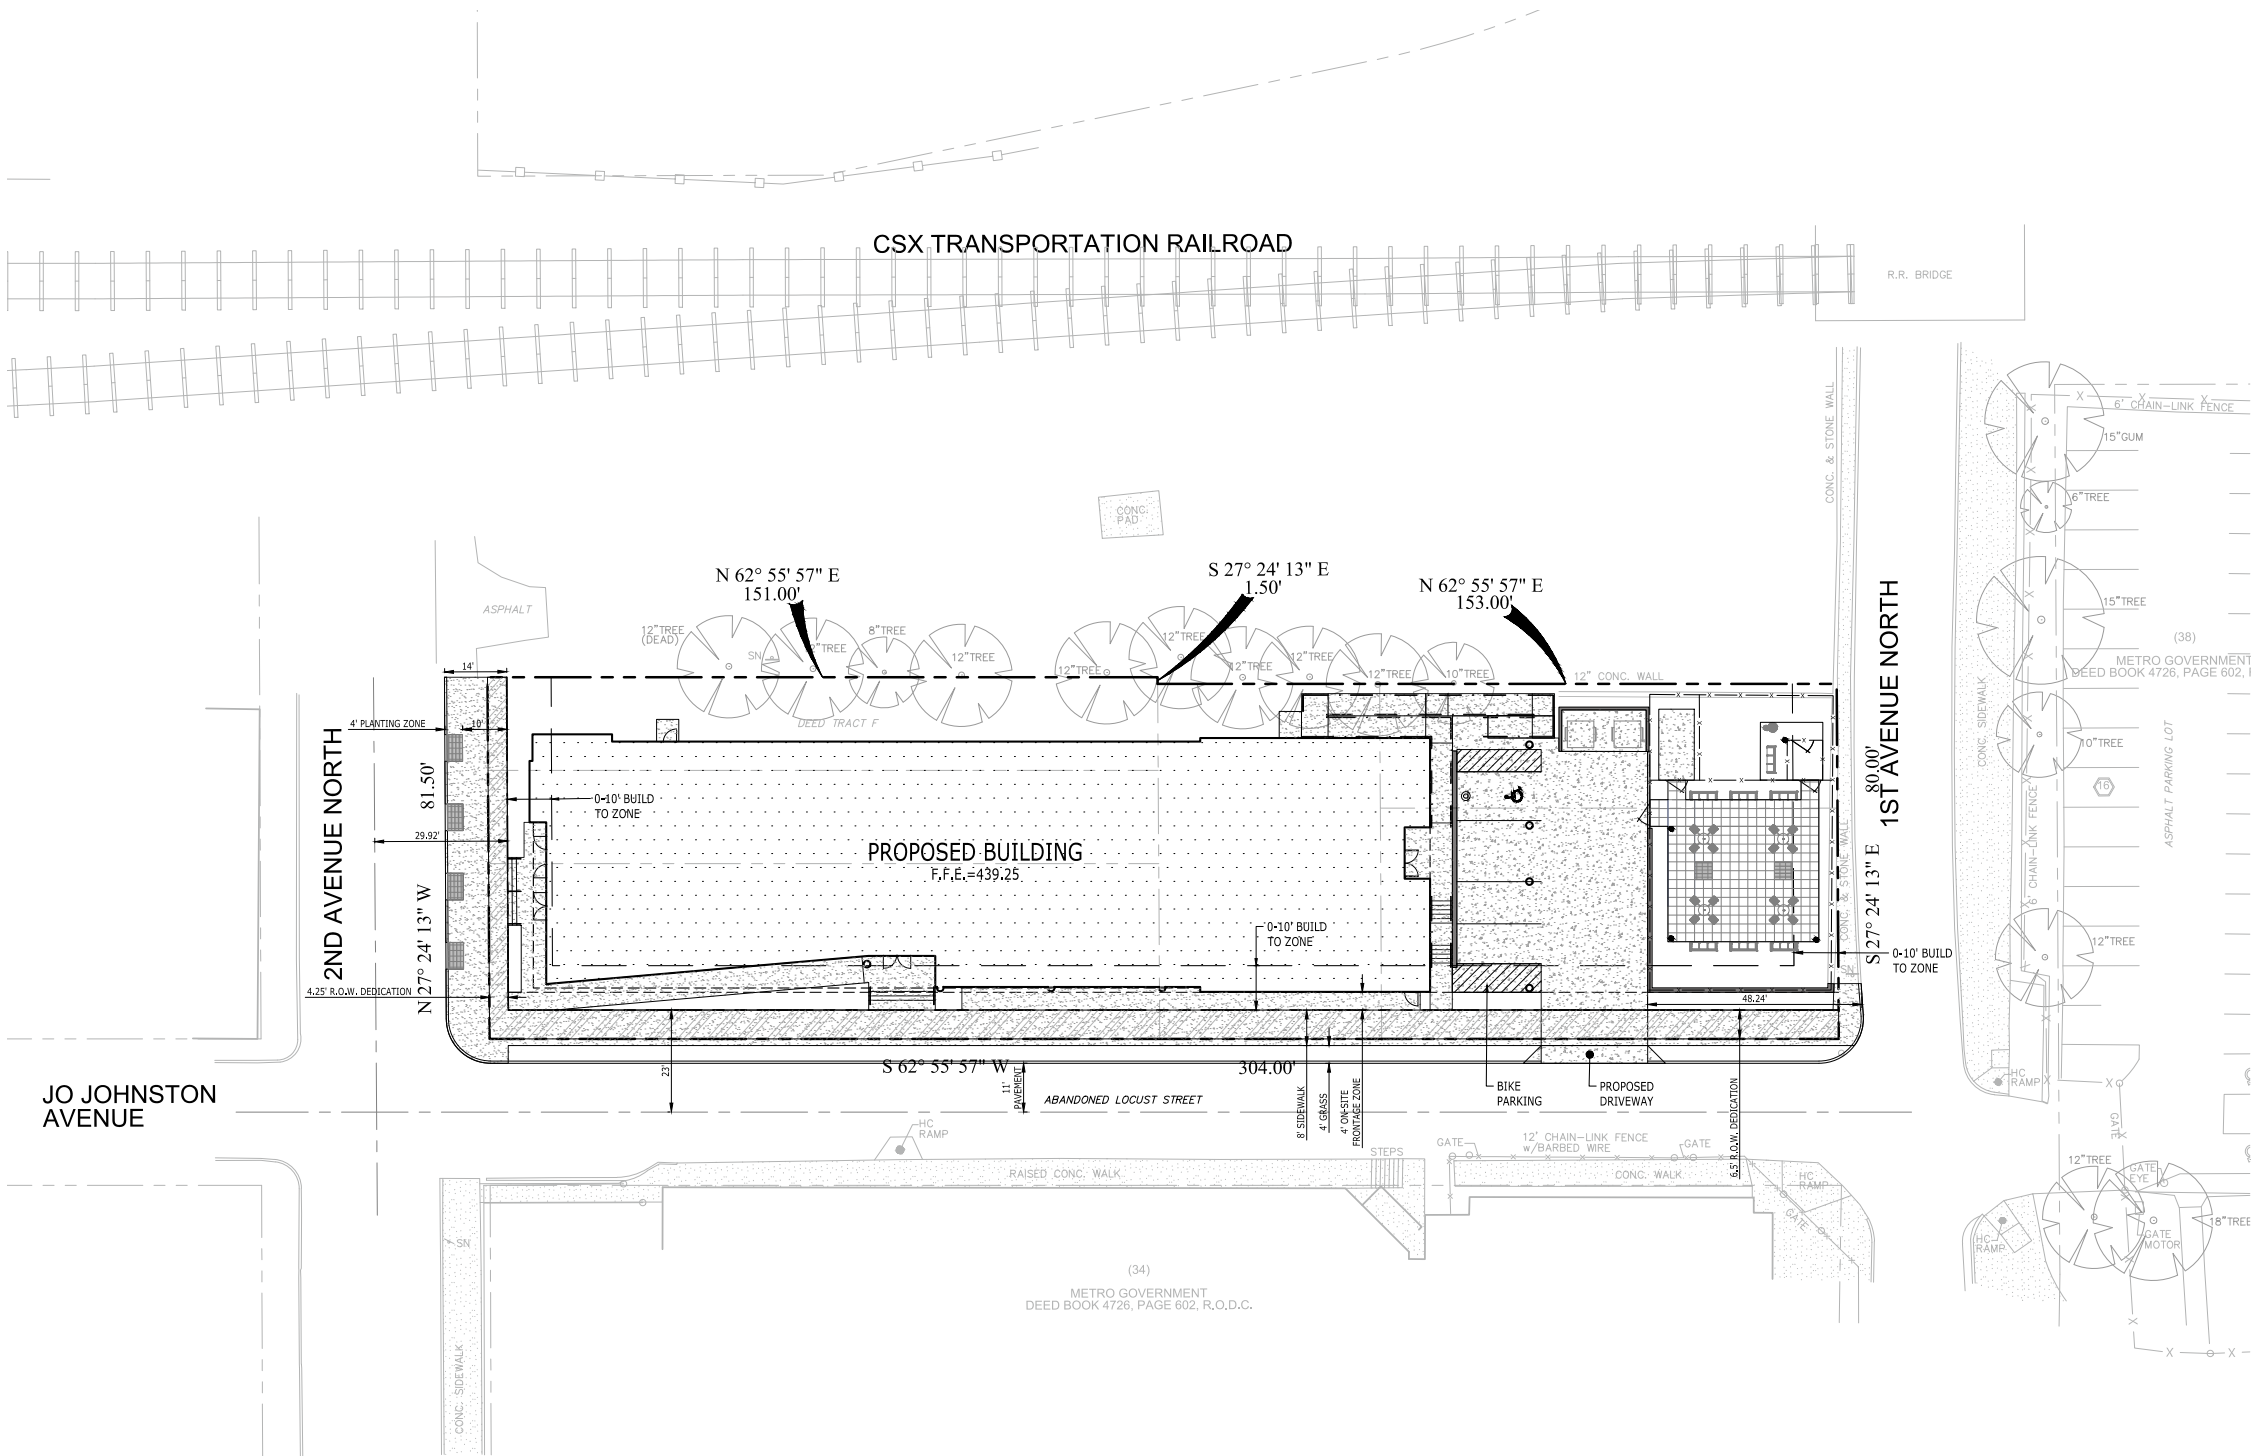


LEGEND	
BUILDING	
CONCRETE PAVEMENT	
CONCRETE SIDEWALK	
PAINTED STRIPE	
CONCRETE CURB	
CENTERLINE	

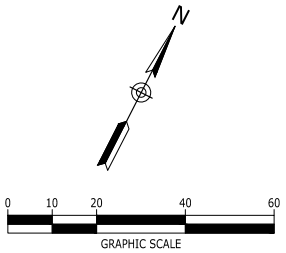


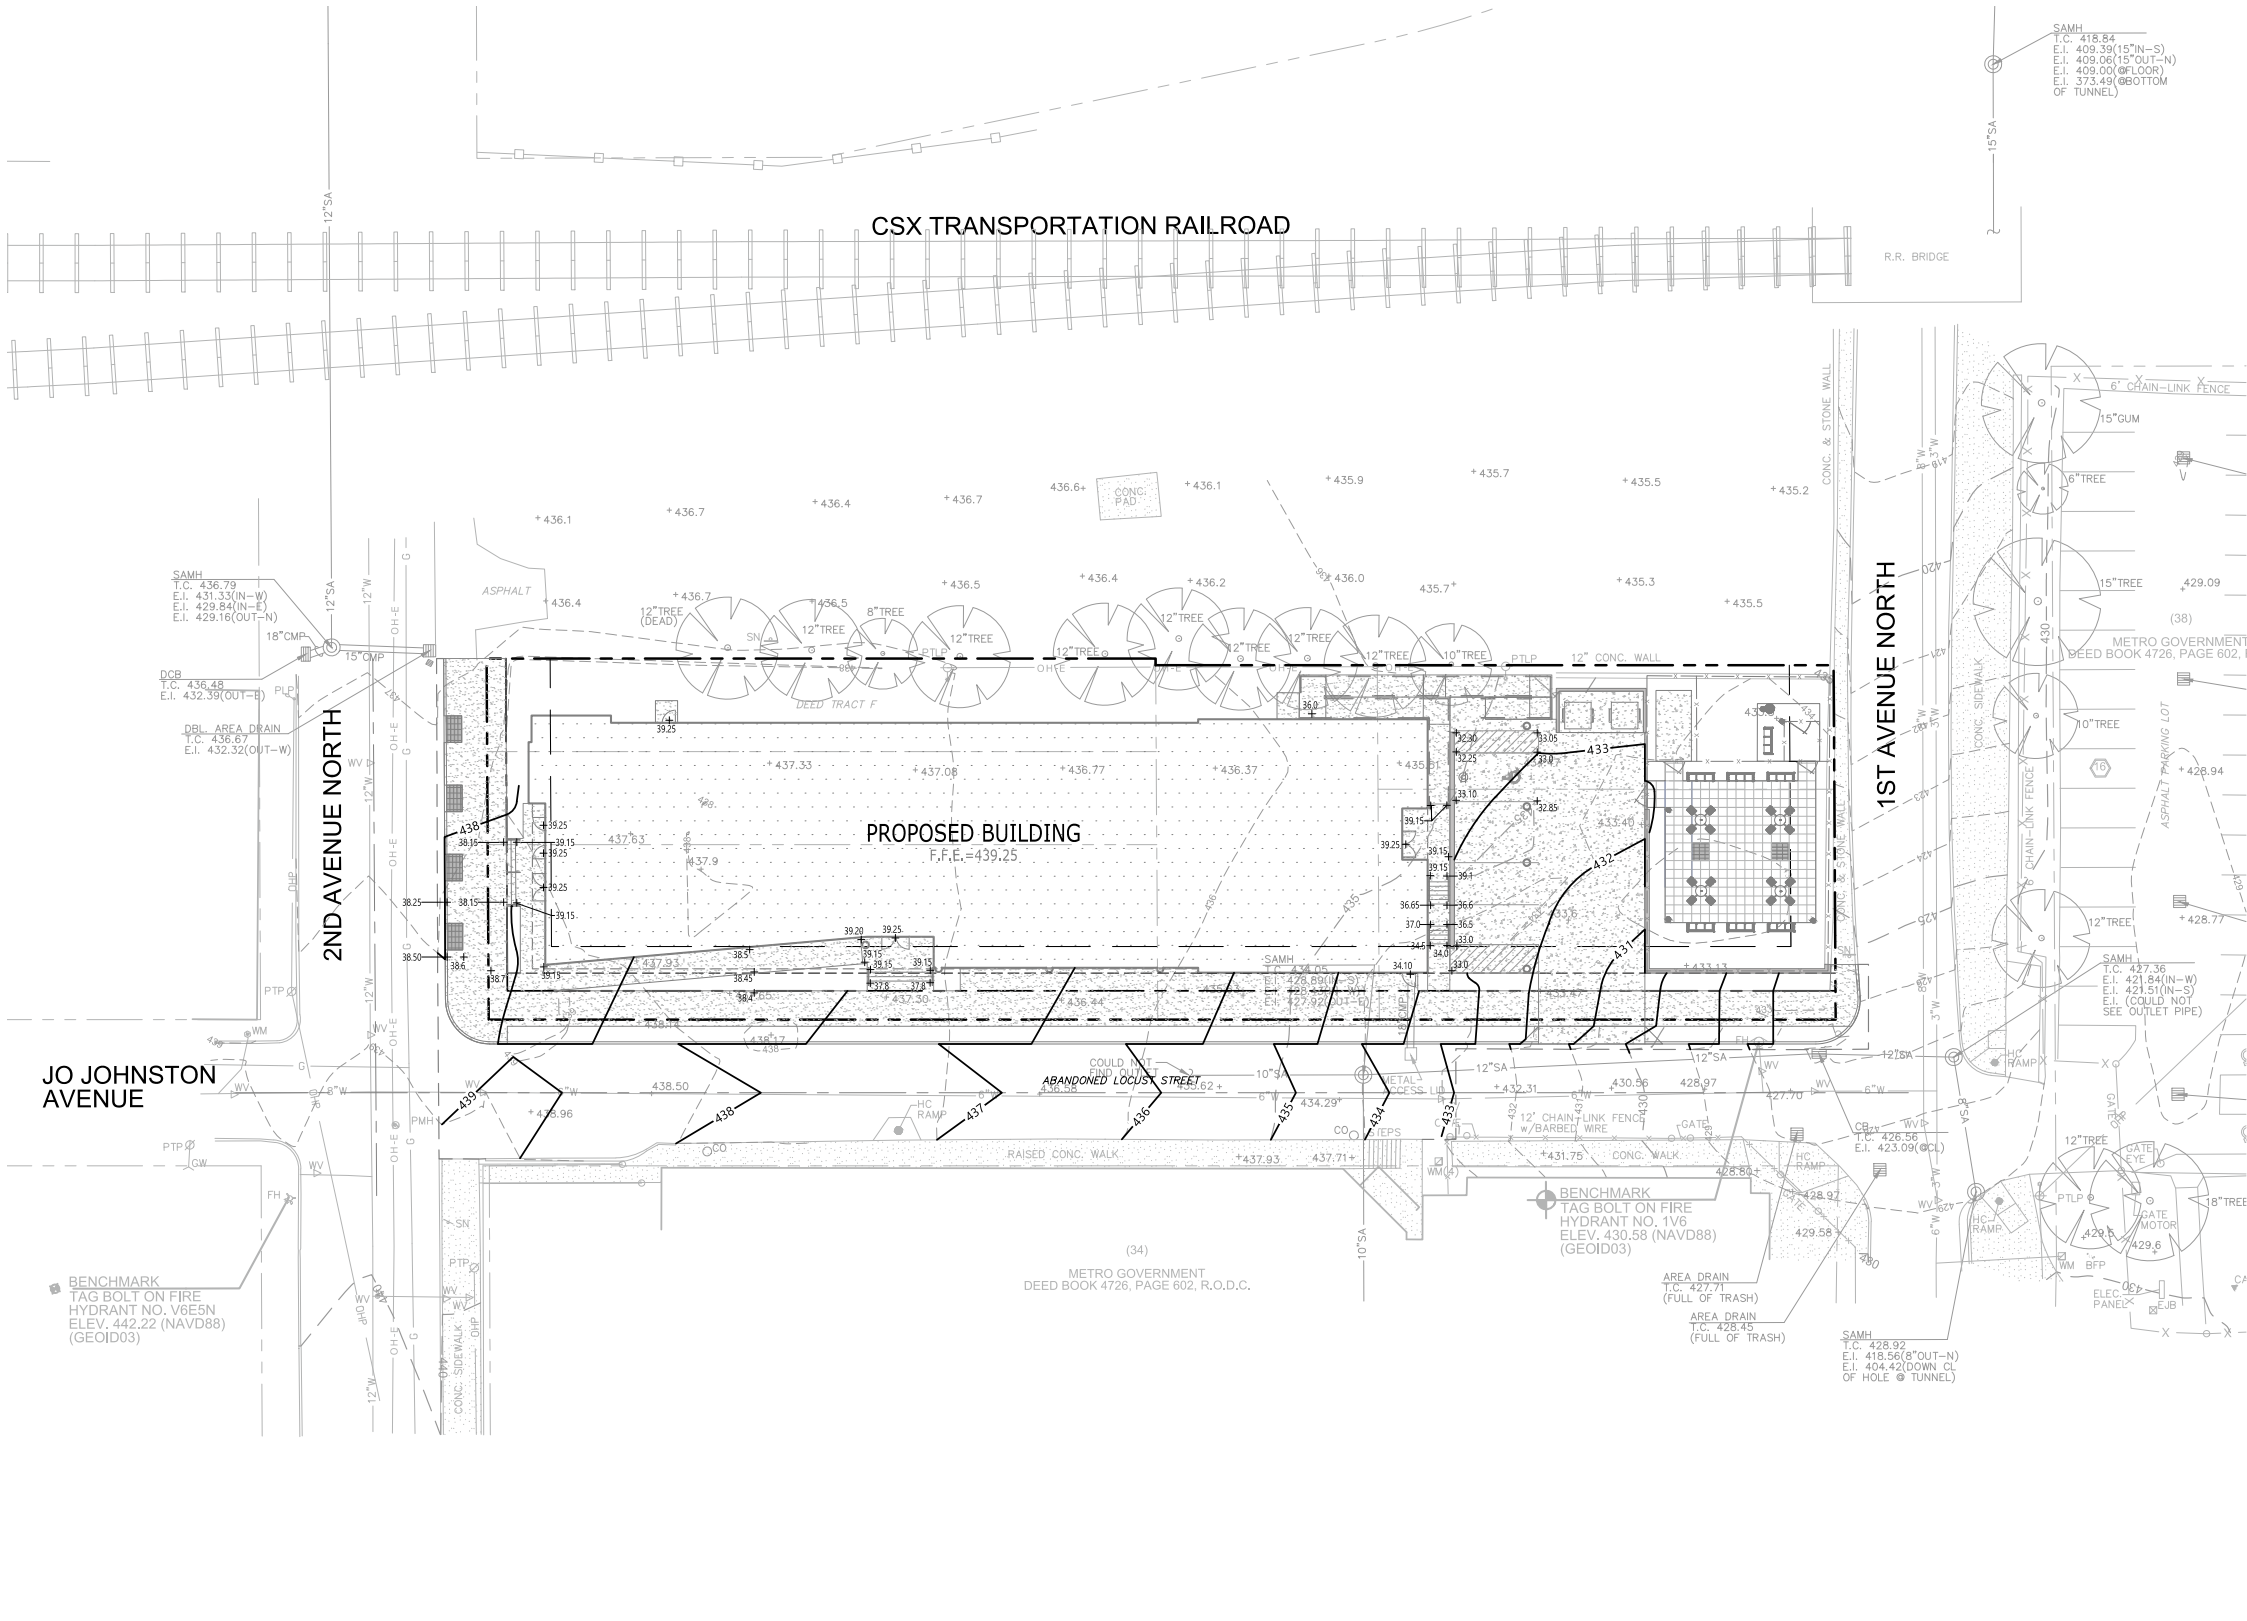


LEGEND	
SPOT ELEVATION	+0.00
PROPOSED CONTOUR ELEV.	90

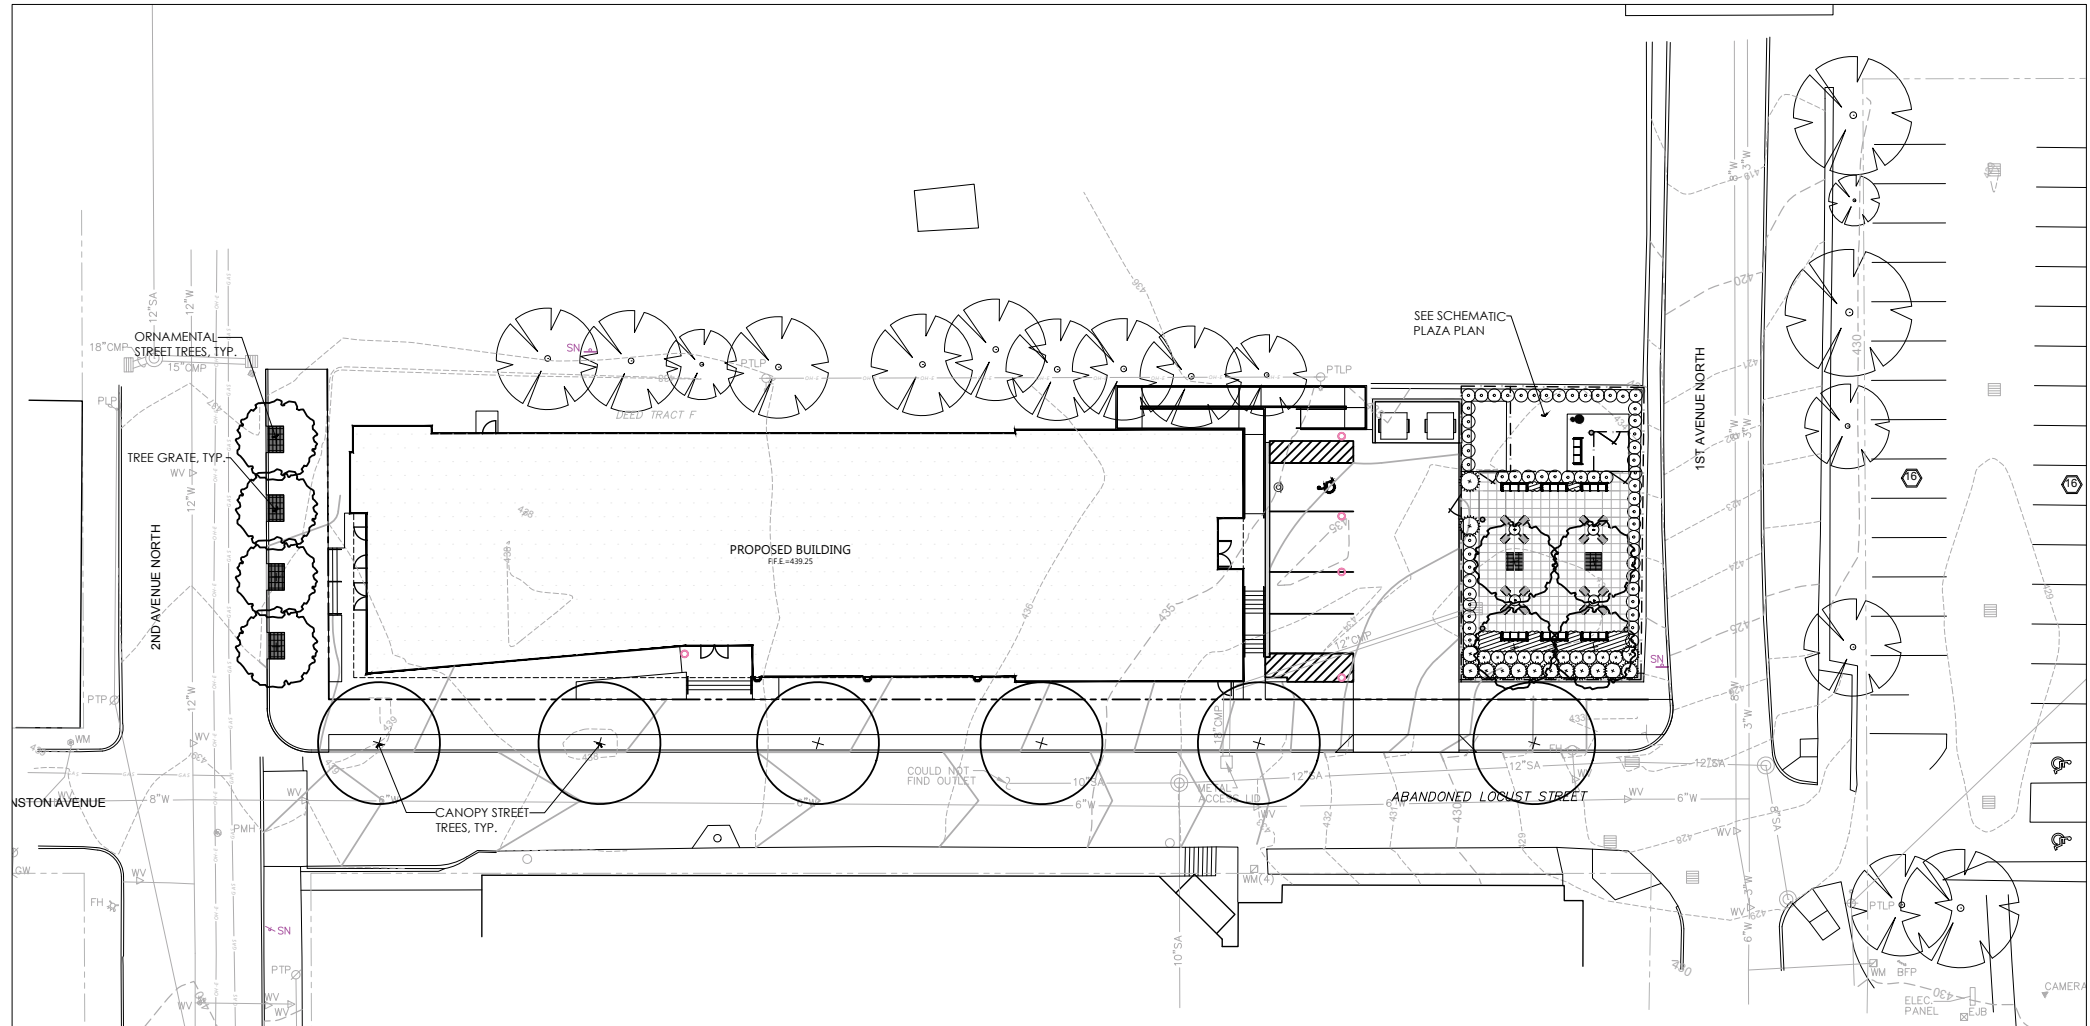


NOTE:
THIS PLAN IS FOR SCHEMATIC DESIGN
INTENT AND IS SUBJECT TO CHANGE
PER METRO AND MDHA REVIEW AND
COMMENTS.


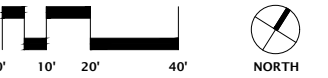


PERMANENT SUPPORTIVE HOUSING | LANDSCAPE PLAN
01.06.2022

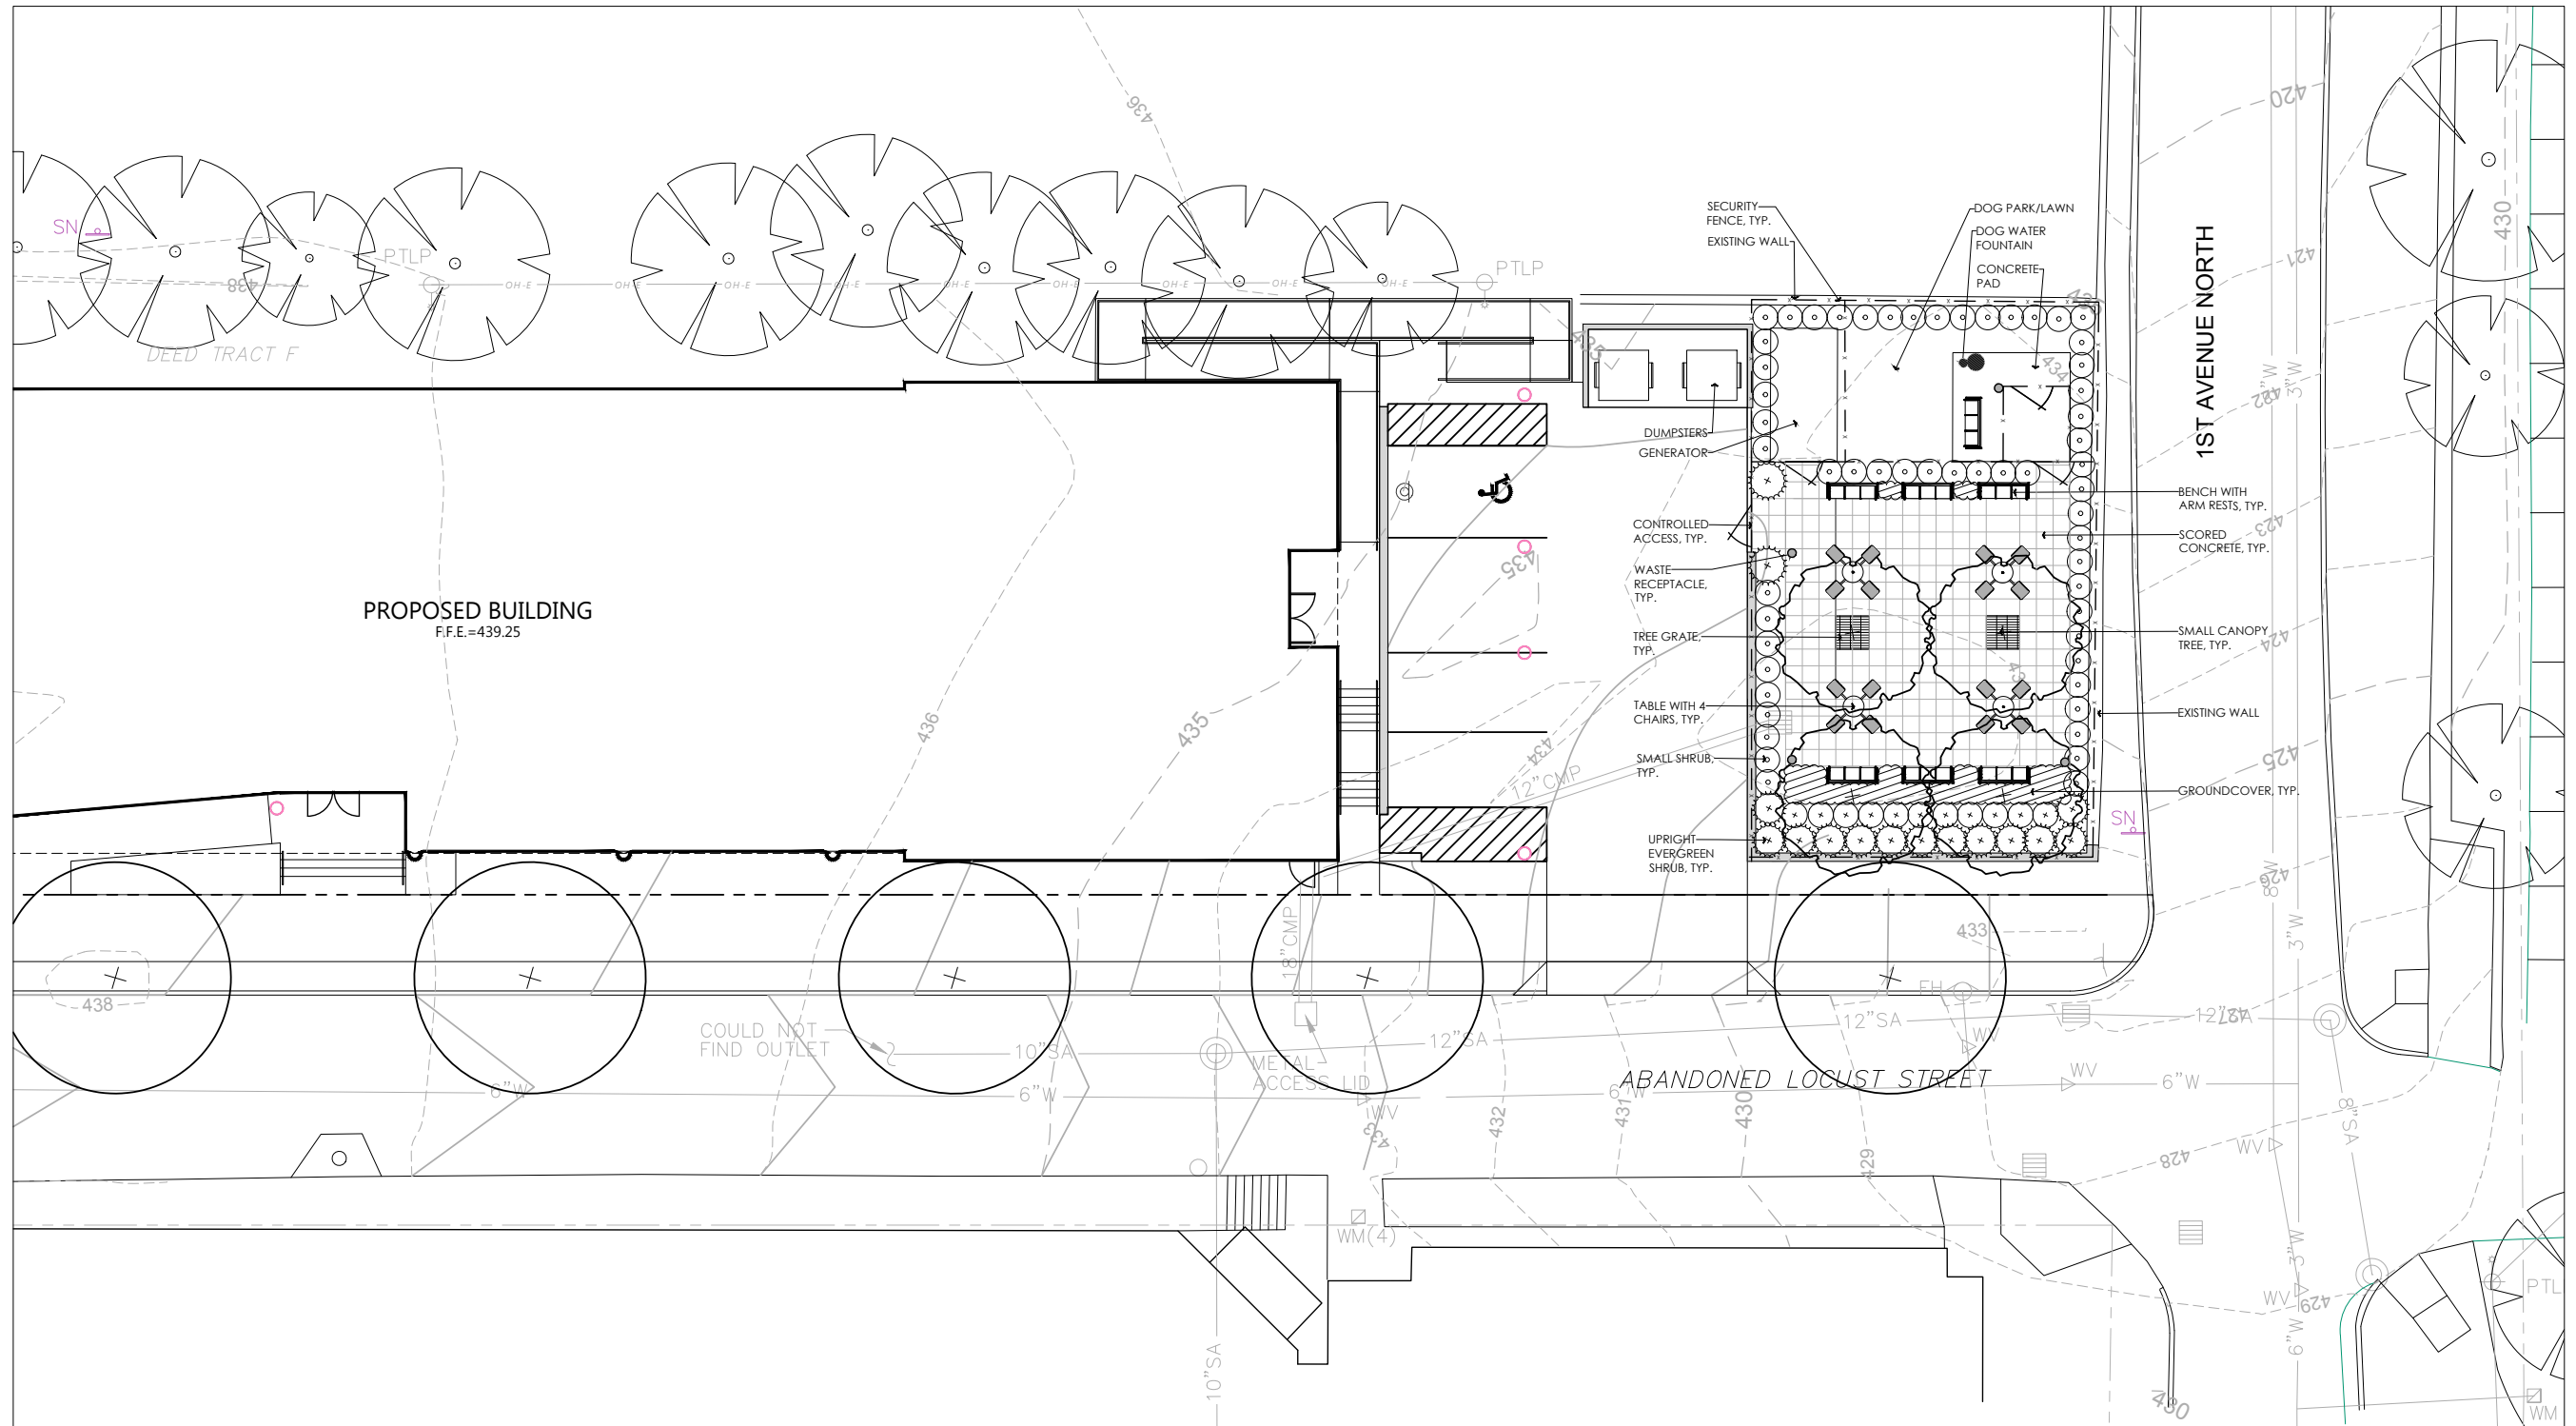

NOTE:
THIS PLAN IS FOR SCHEMATIC DESIGN
INTENT AND IS SUBJECT TO CHANGE
PER METRO AND MDHA REVIEW AND
COMMENTS.

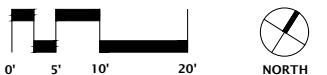

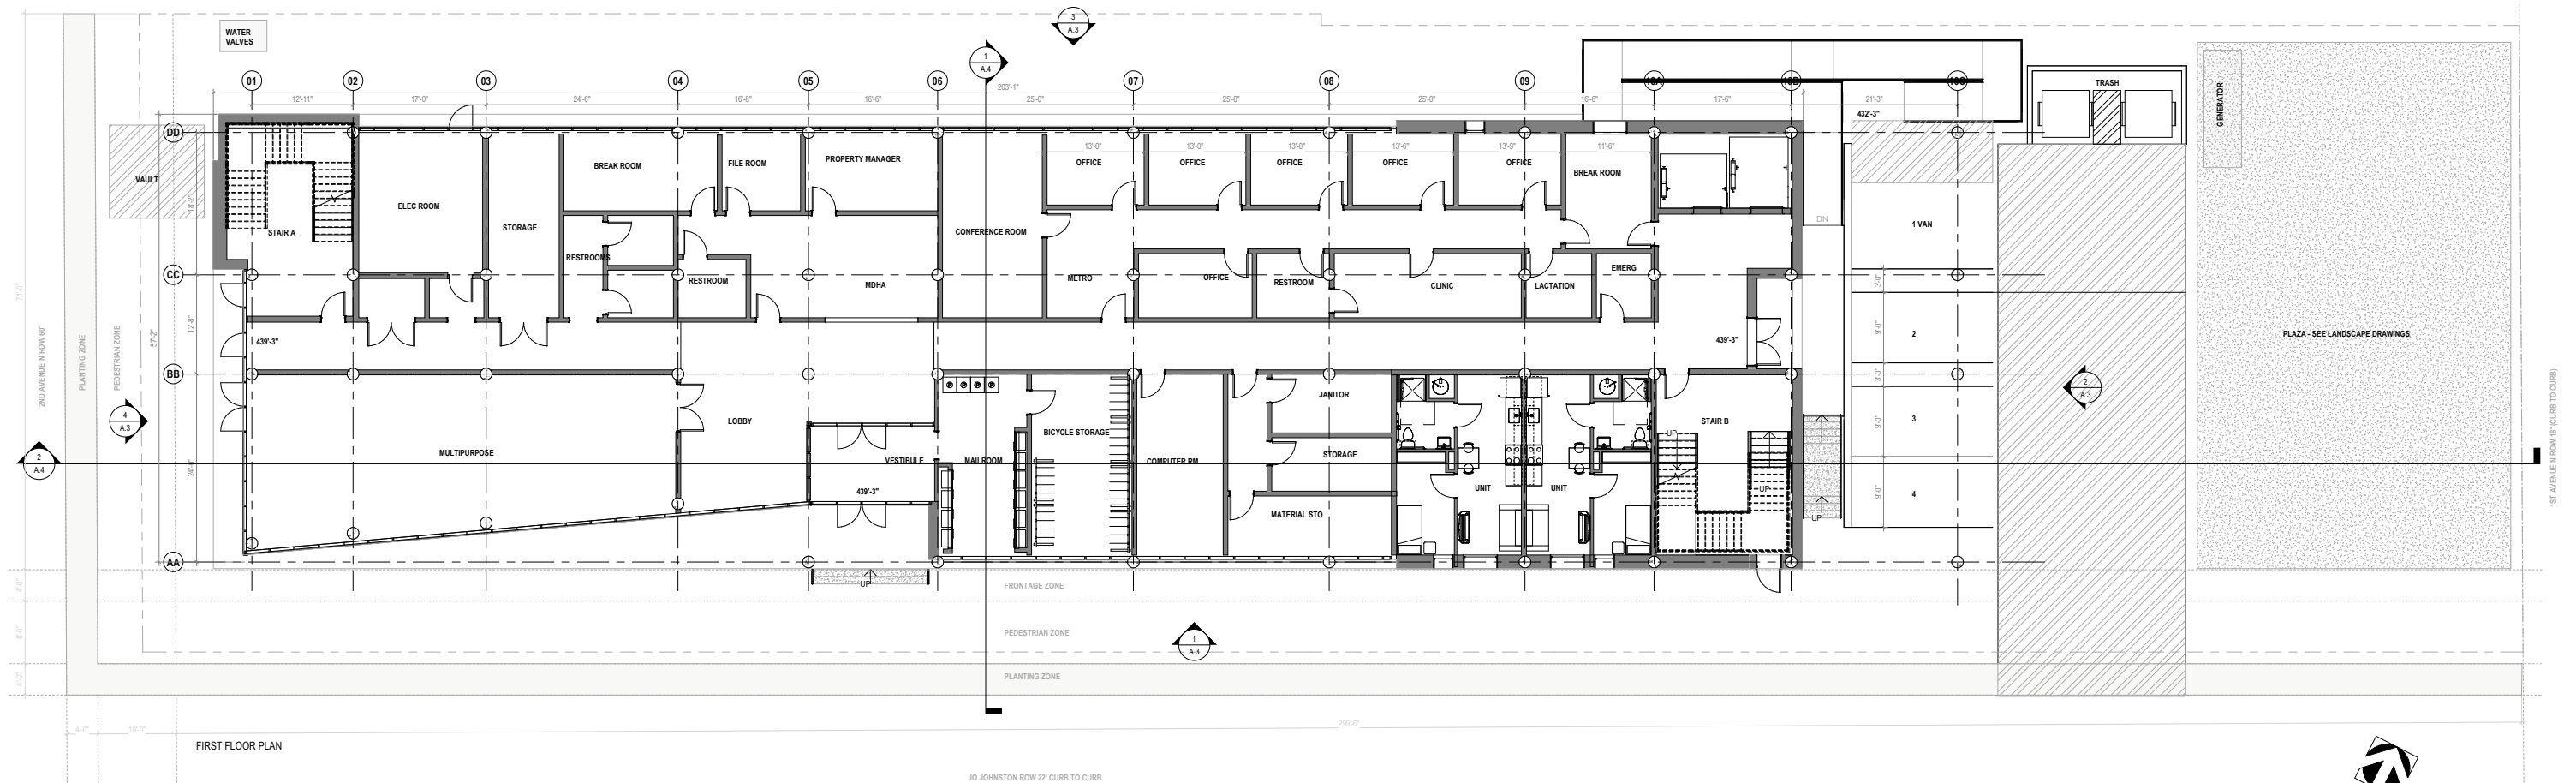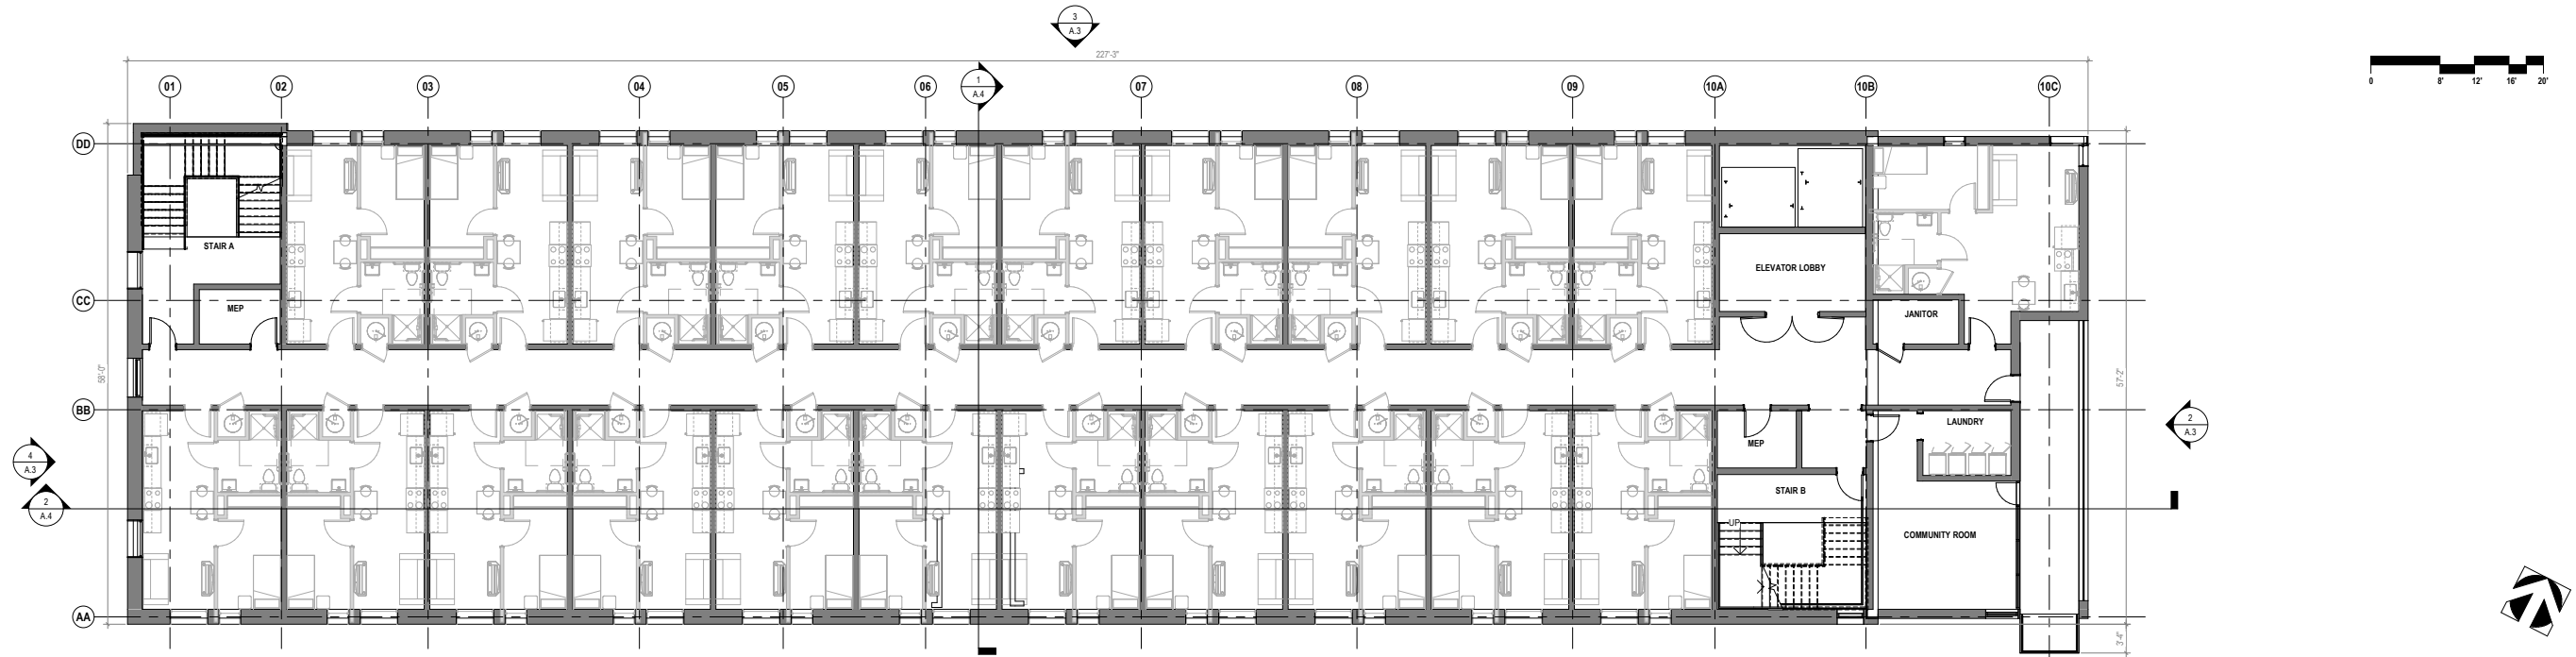



SOUTH ELEVATION





EAST ELEVATION




NORTH ELEVATION




WEST ELEVATION

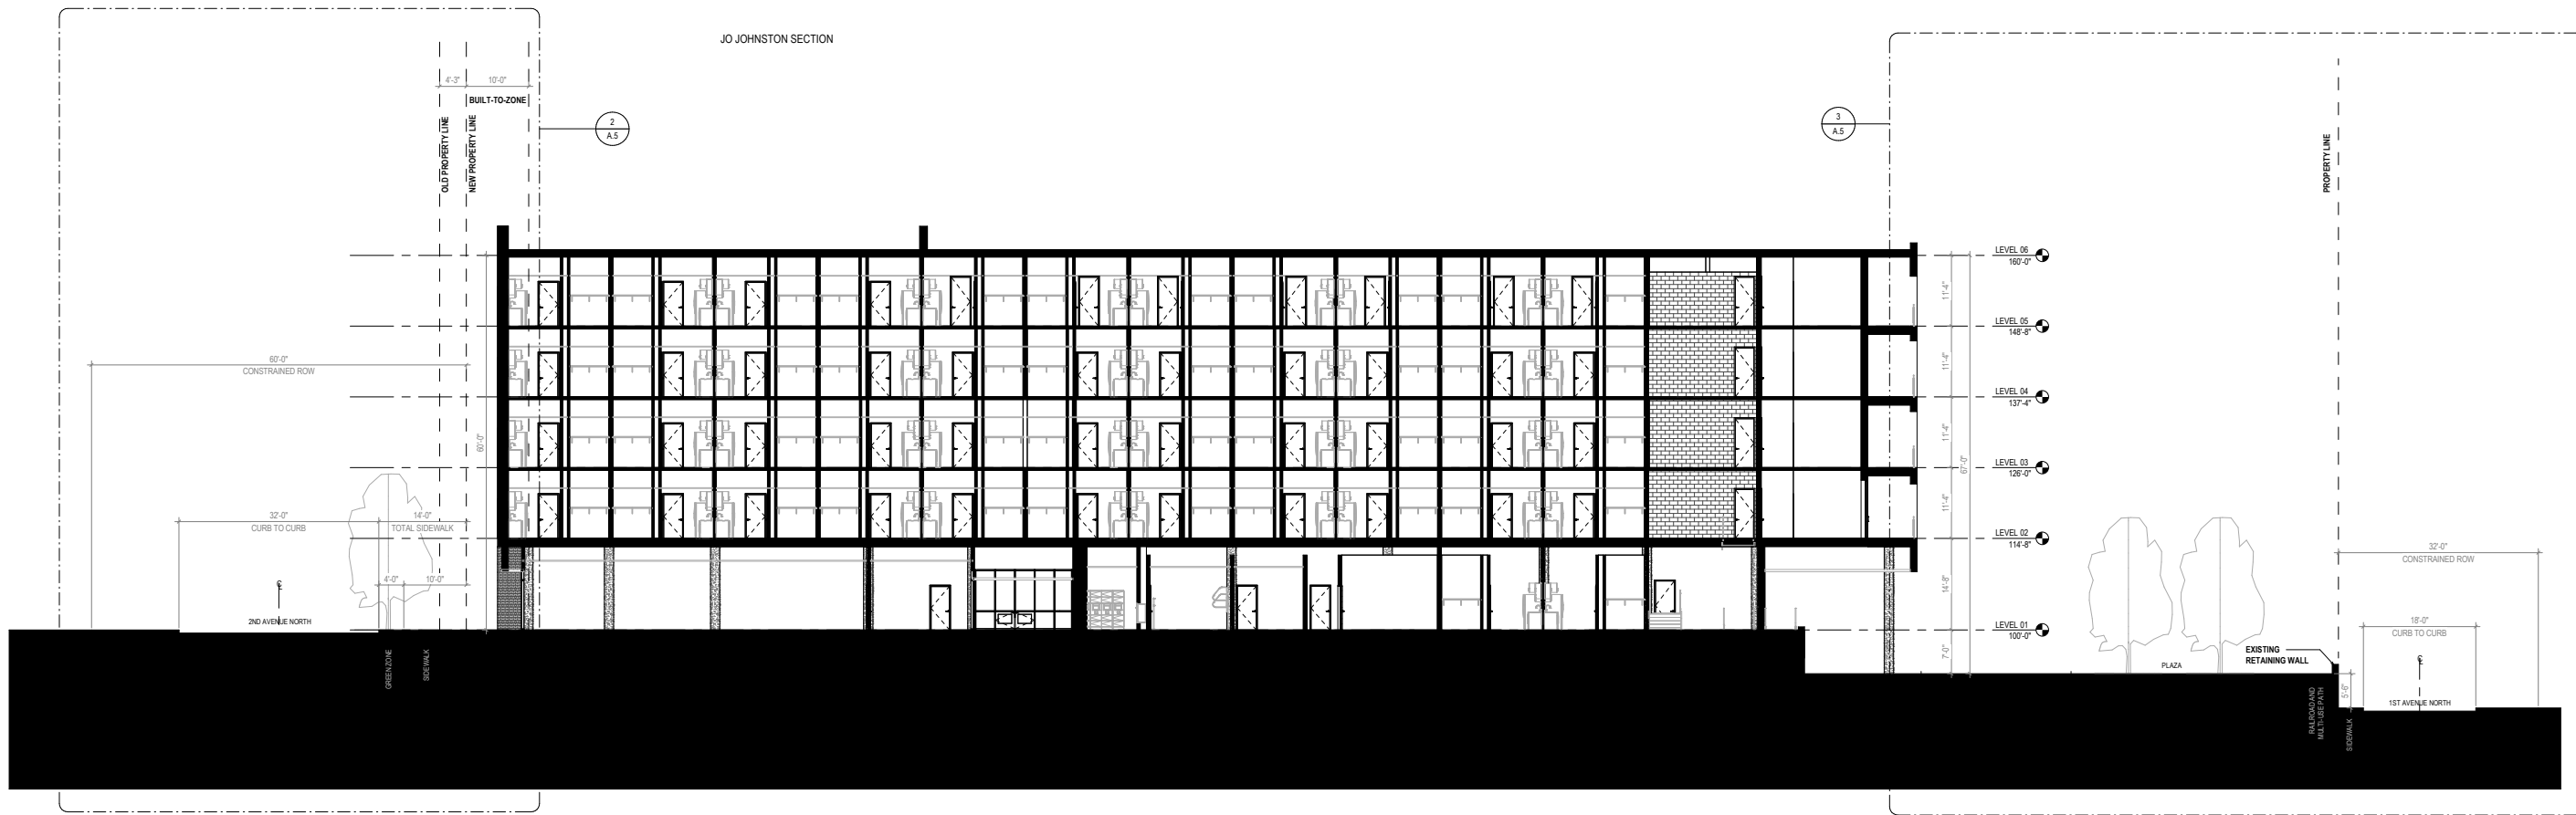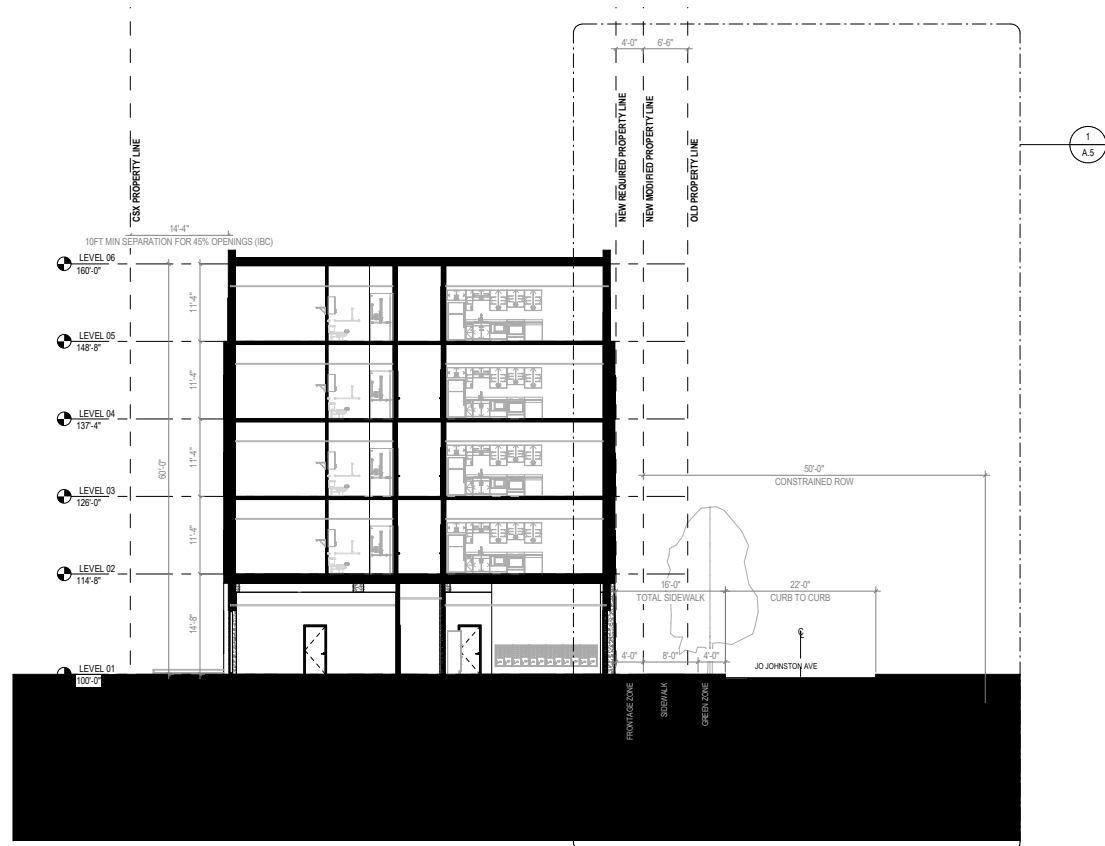


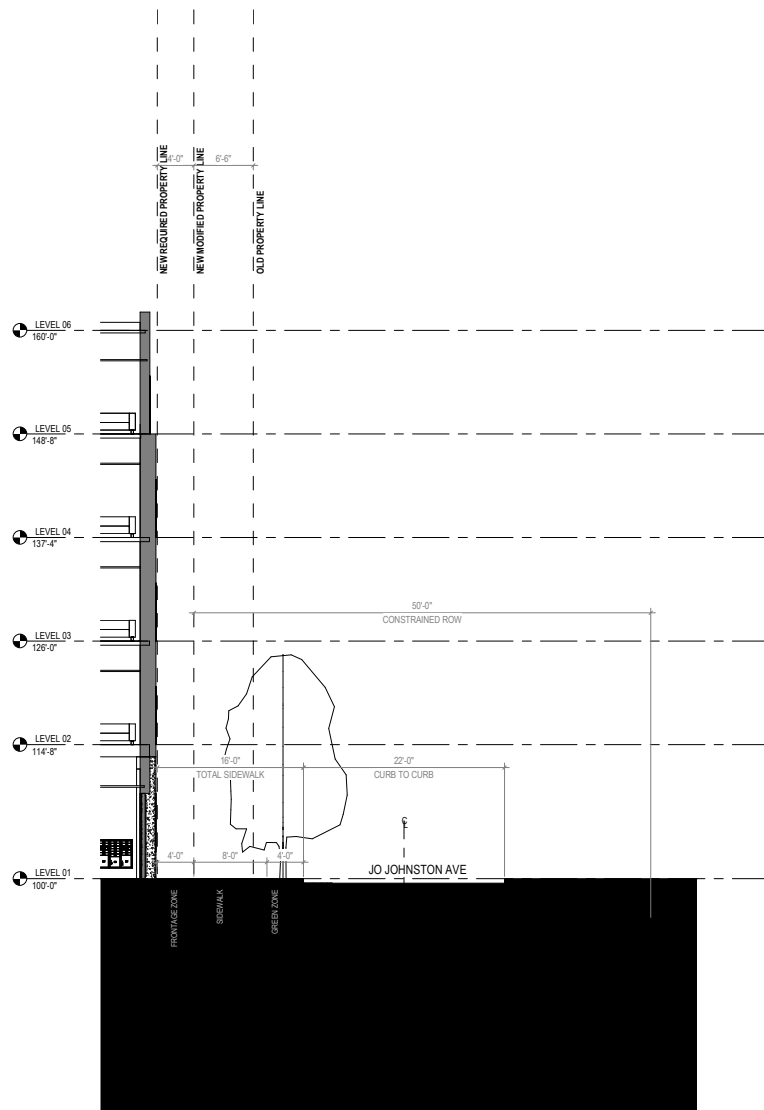

JO JOHNSTON STREET SECTION

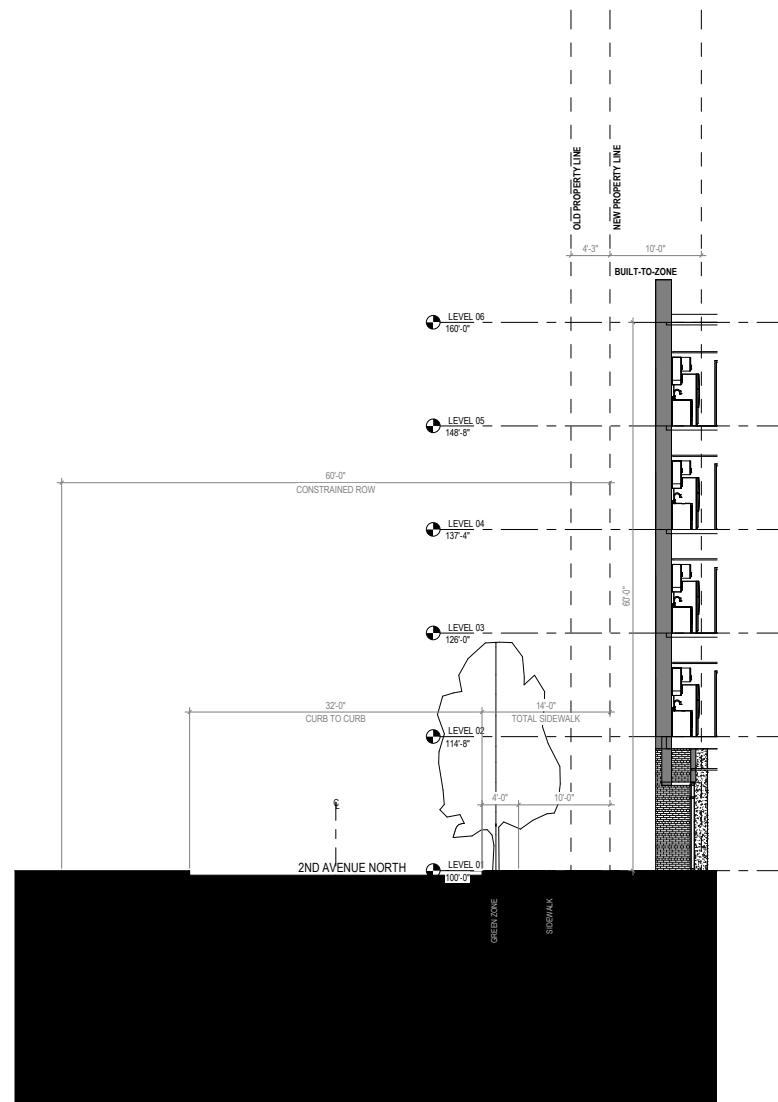

2ND AVENUE NORTH STREET SECTION

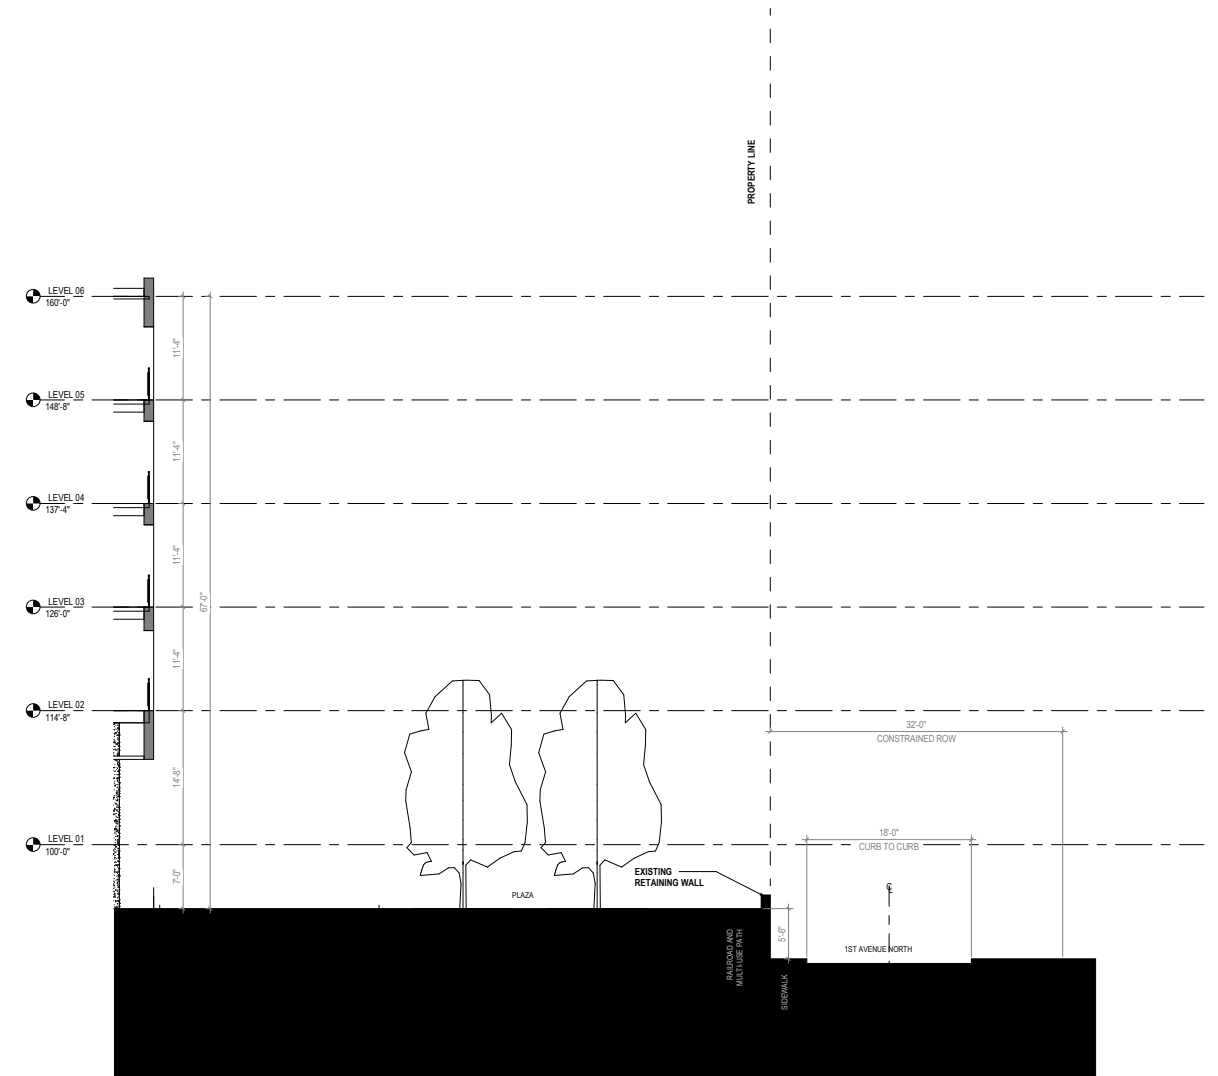

1ST AVENUE NORTH STREET SECTION





PERMANENT SUPPORTIVE HOUSING | PRELIMINARY RENDERING - VIEW FROM 2ND AVENUE

01.06.2022



PERMANENT SUPPORTIVE HOUSING | PRELIMINARY RENDERING - VIEW FROM 1ST AVENUE

01.06.2022



MOODY•NOLAN |