CURVE	DELTA ANGLE	RADIUS	ARC	TANGENT	CHORD	CHORD BEARING
C 1	07°46'42"	2864.90'	388.93'	194.77'	388.64'	S 84°11'13"W

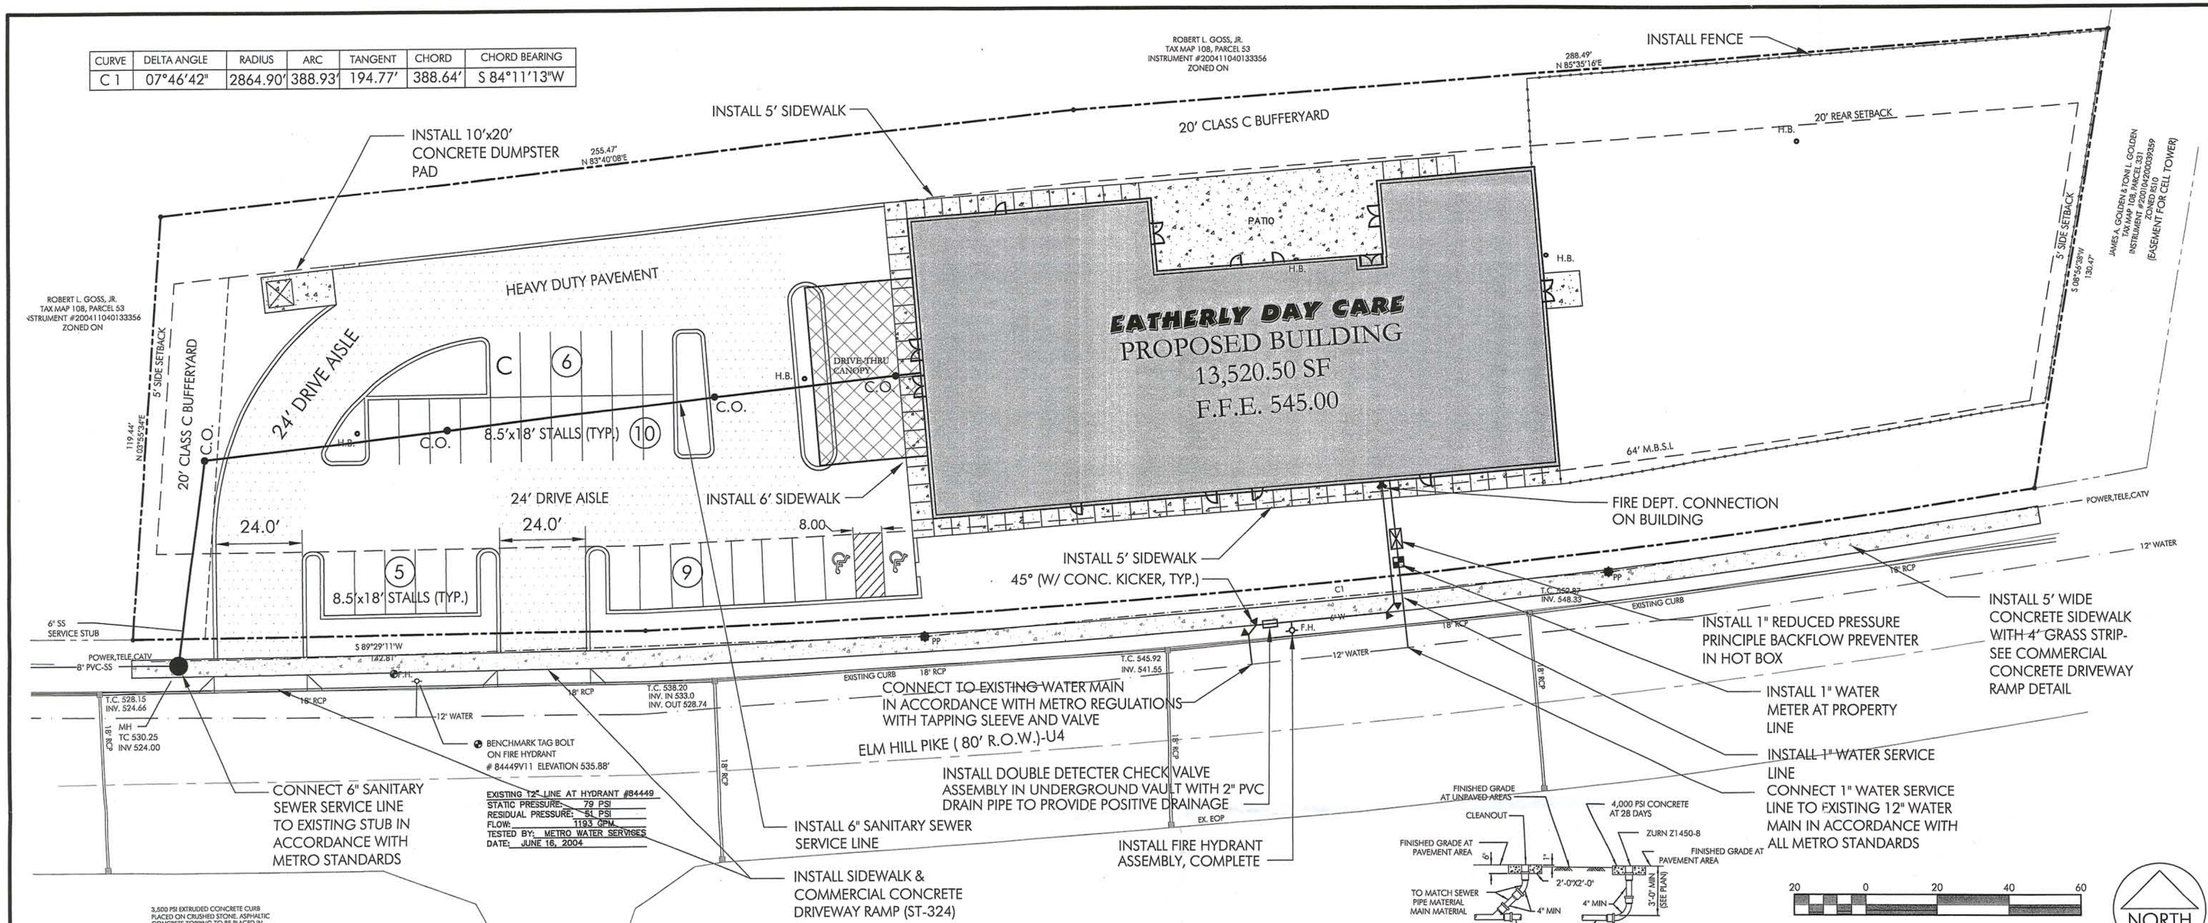

TDEC Permit: # TNR142426
Metro App # 2005-14039

REVISIONS:
April 11, 2005
MWS Comments 4/28/05
Fire Service 7/18/05
City Comments 7/19/05

DATE: March 14, 2005

Eatherly Day Care

Map 108, Parcel 334
Davidson County, Tennessee
Nashville

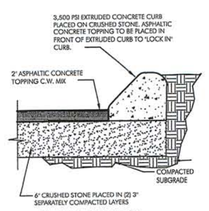

REGULAR-DUTY PAVEMENT DETAIL

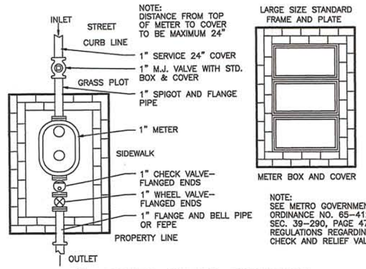

1" MASTER METER ASSEMBLY
N.T.S.

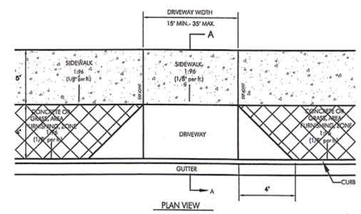

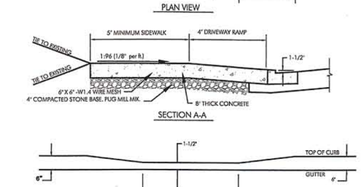

NOTES:
1. CROSS - SLOPE OF SIDEWALK SHALL NOT EXCEED 1:48 (VERTICAL: HORIZONTAL).
2. FIBER MESH REINFORCEMENT IS AN APPROVED ALTERNATIVE TO WIRE MESH. FIBER MESH REINFORCEMENT WILL BE ADDED TO THE CONCRETE AT THE BATCH PLANT AT THE RATE OF 1-1/2 POUNDS PER CUBIC YARD.
3. CONCRETE SHALL BE 8" THICK.

COMMERCIAL CONCRETE DRIVEWAY RAMP-ST 324

NOT TO SCALE

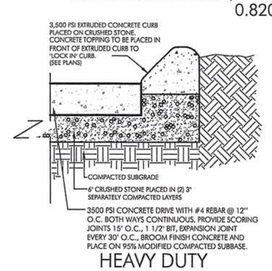

HEAVY DUTY CONCRETE DETAIL

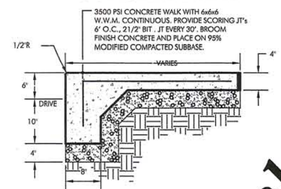

SIDEWALK DETAIL

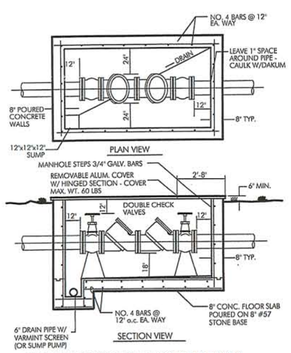

VAULT FOR DOUBLE DETECTOR CHECK VALVE ASSEMBLY

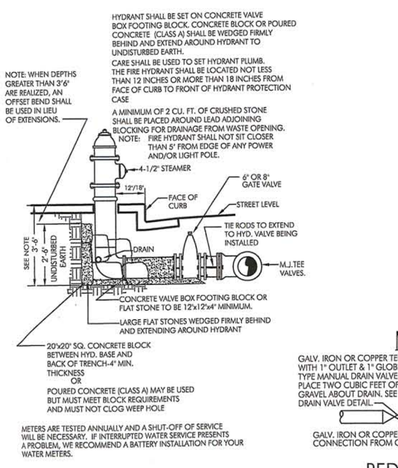

HYDRANT ASSEMBLY

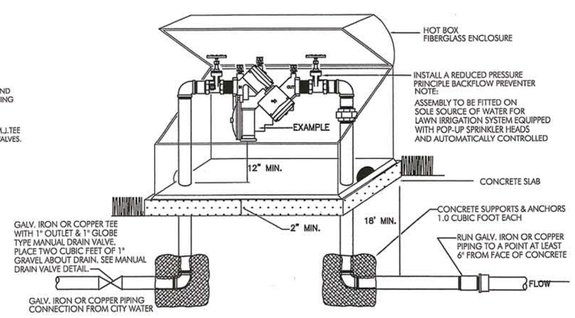

REDUCED PRESSURE PRINCIPLE BACKFLOW PREVENTER
(TYPICAL ASSEMBLY)

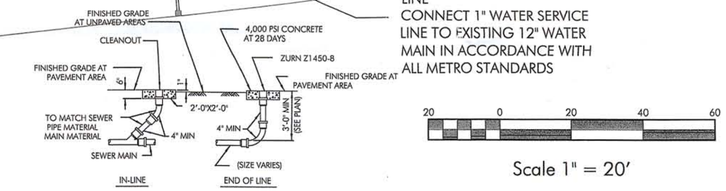

GRAVITY SEWER CLEANOUT DETAIL

NOT TO SCALE

20 0 20 40 60

Scale 1" = 20'

NORTH

TOTAL AREA: 71,271.953 SF
1.636 AC
IMPERVIOUS AREA: 35,723.755 SF
0.820 AC

SP
Plan approved by Council on 3rd reading on 4/18/06
Dale Reid

GMCGG Eatherly
533-7786
Carl Burch Consulting

CHARLES TAYLOR DEAN
REGISTERED AGRICULTURAL COMMERCIAL ARCHITECT
NO. 106445
STATE OF TENNESSEE

Approved By Council as SP District. 4-18-06

Layout & Utilities Plan

Dale & Associates
Consulting Civil Engineering
Land Planning & Zoning
Landscape Architecture
Surveying
516 Heather Place
Nashville, Tennessee 37204
(615) 297-5166

PROJECT #05029
Eatherly Day Care

C2.0

2005SP-117G-14