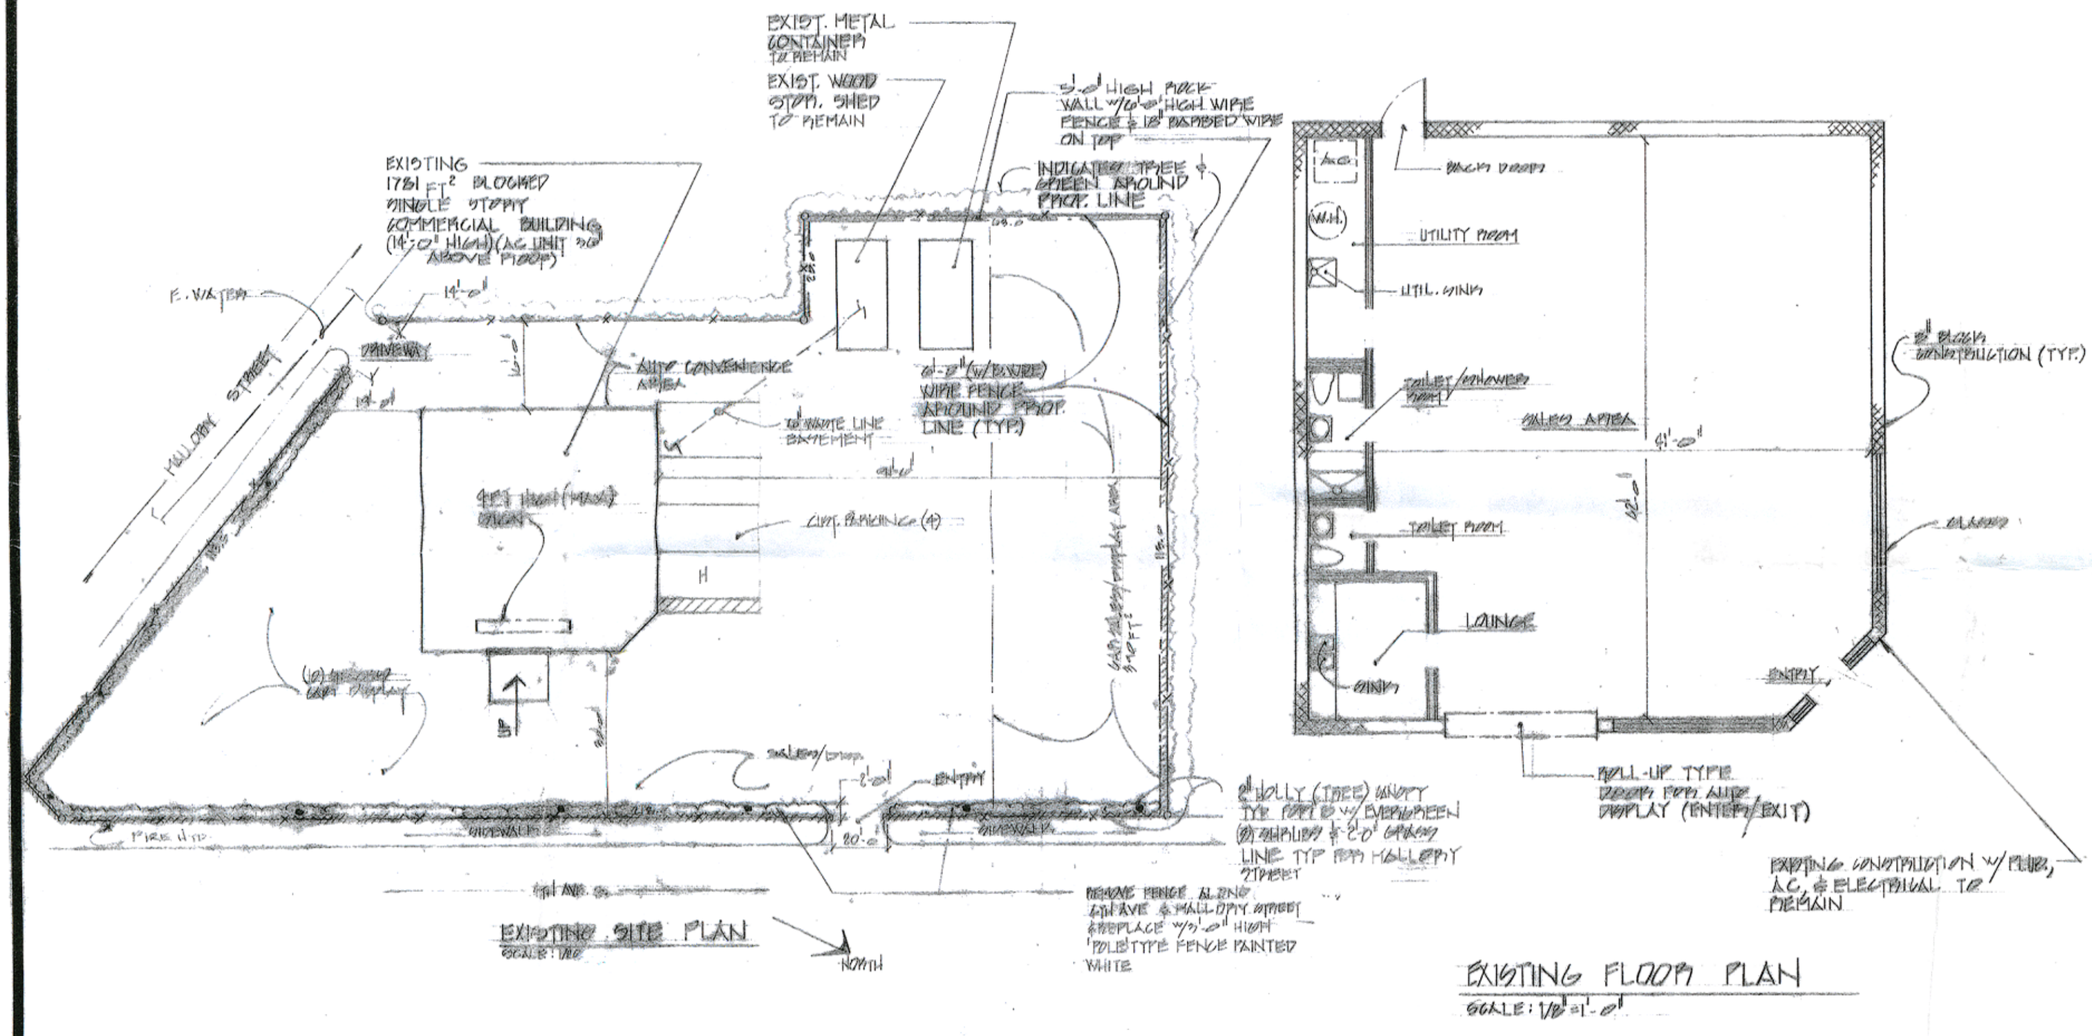

☒ PRELIMINARY, ☒ FINAL, ☐ as AMENDED, in ☐ FINAL, ☐ CONDITIONAL, compliance with the P.U.D. provisions of the Metropolitan Zoning Ordinance.
Conditions _____
By JTS Date 2/22/07
Metropolitan Planning Commission

2006SP-105U-11

NASHVILLE & DAVIDSON COUNTY
JUN 30 2005
METROPOLITAN PLANNING COMMISSION

REVISIONS	BY

1917 4TH AVE S
NASHVILLE, TN. 37210

EXISTING SITE & FLOOR PLANS

6/23/2006

SP# 2006SP-105U-11

DRAWN: LEE HARRINGTON
CHECKED
DATE
SCALE: AS SHOWN
JOB NO.
SHEET: A-1
OF 1 SHEETS

Page 1 of 1

PROGRAPHICS BLUEPRINT 326505