**Permitted Land Uses:**

All uses allowed in the MUL zoning district except for nursing homes, day care facilities, bars, night clubs, car washes, and convenience stores.

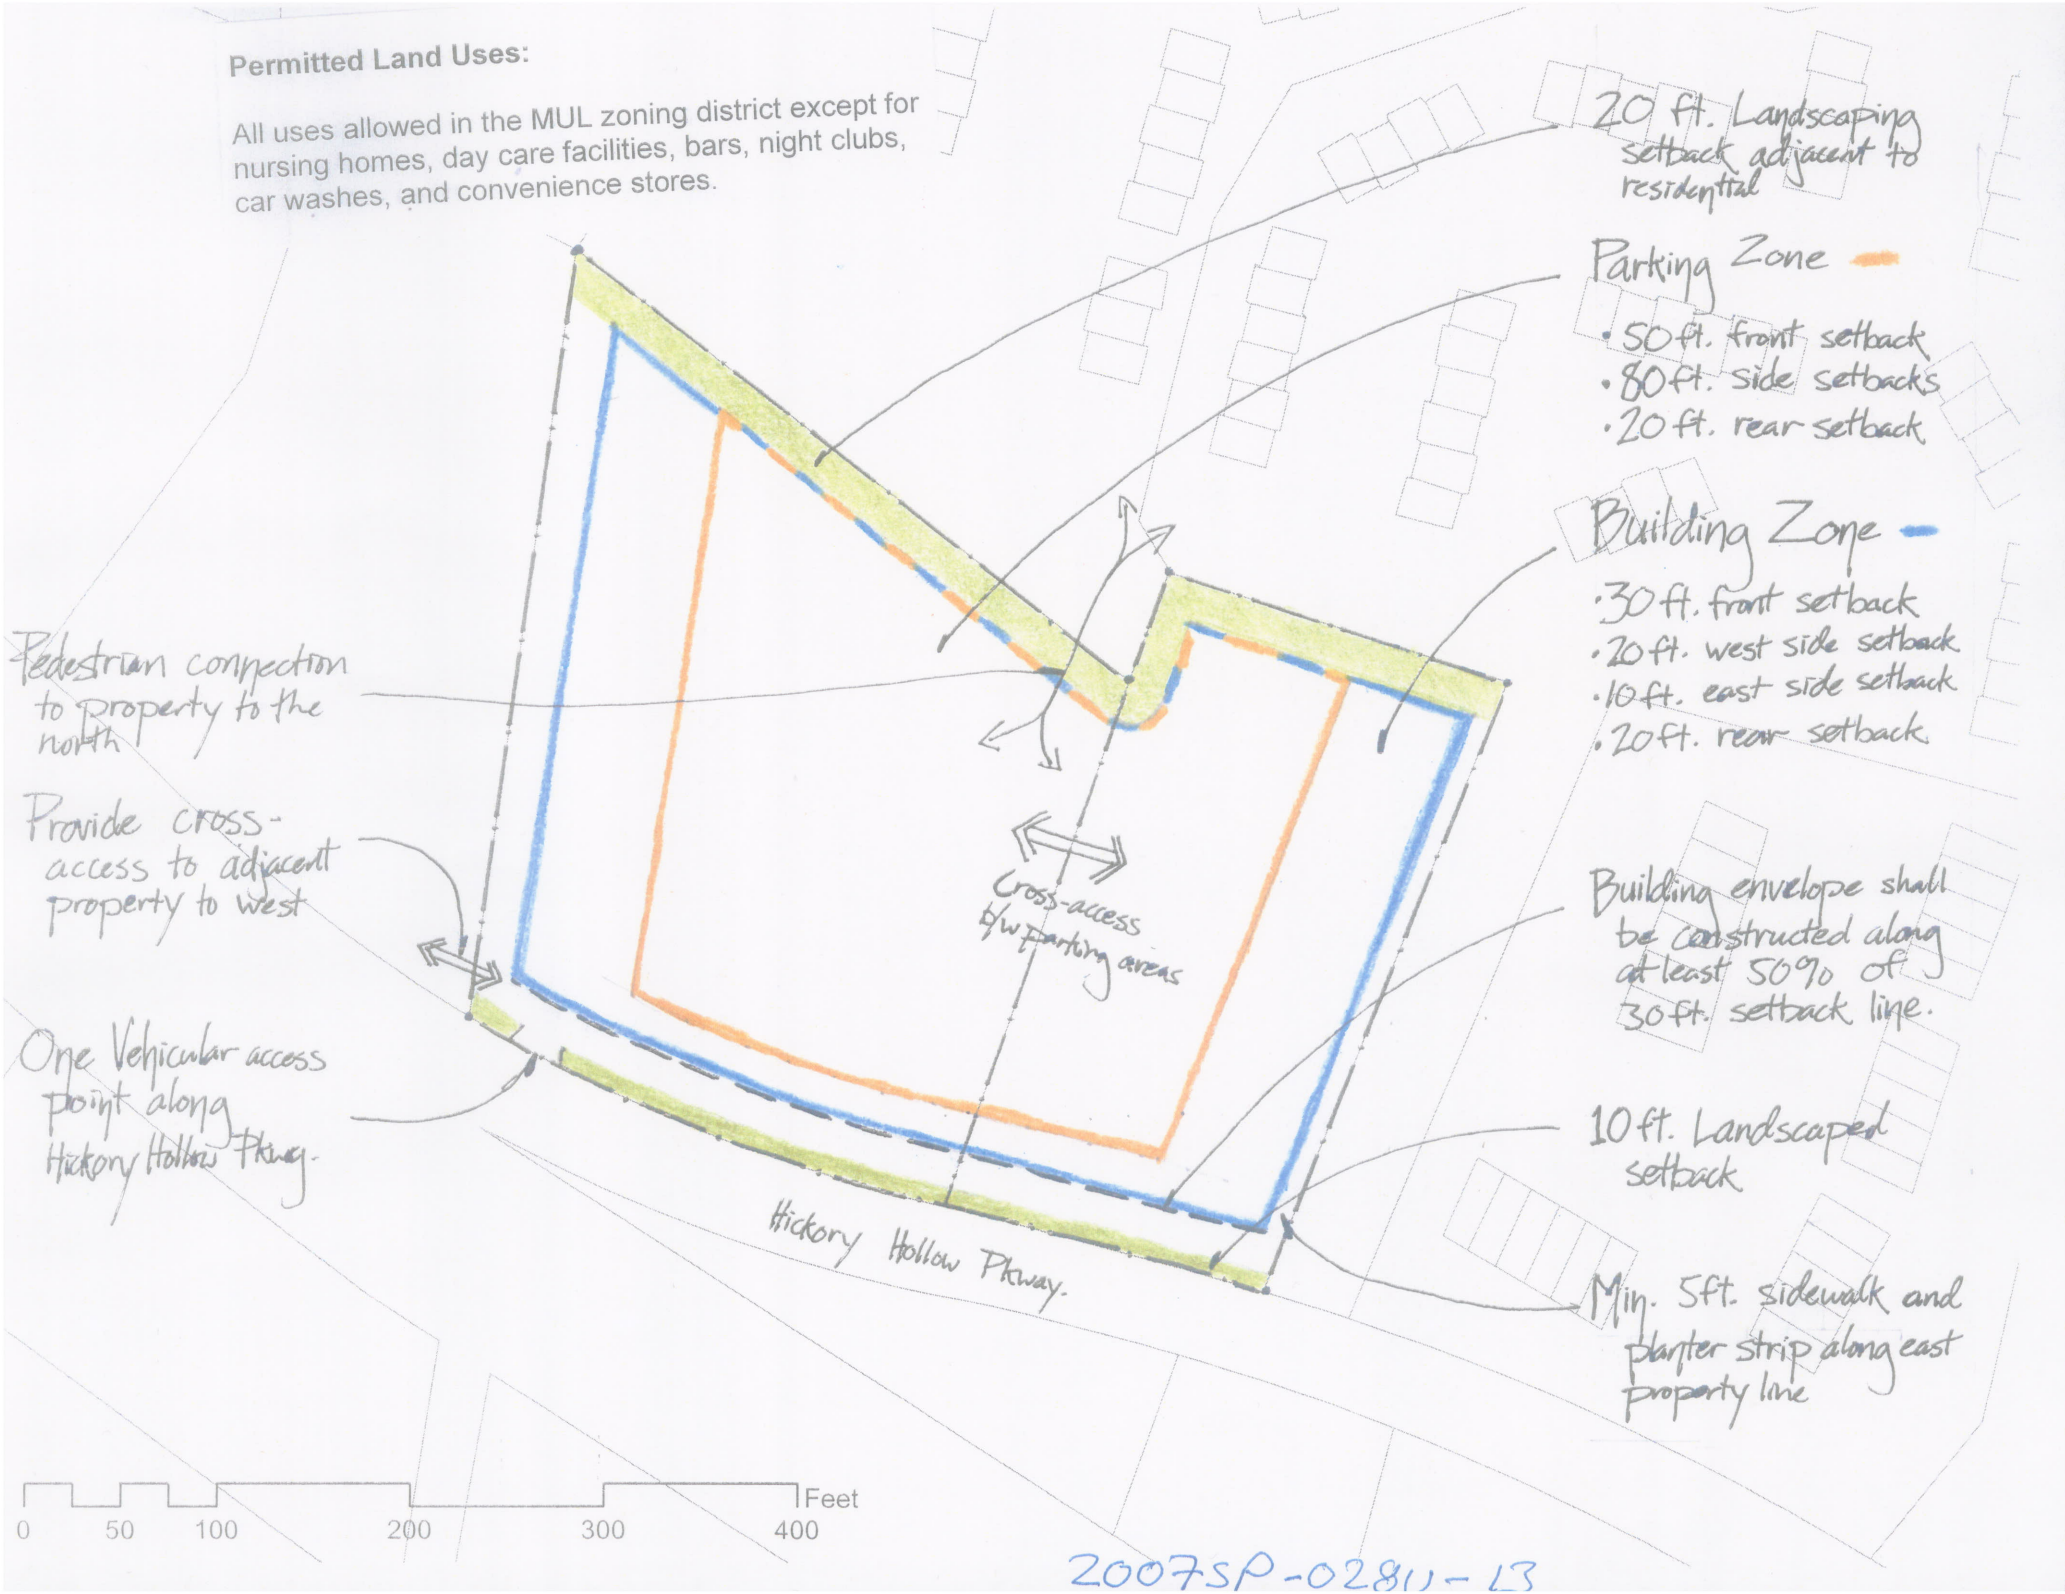


2007SP-028U-13