☐ PRELIMINARY, ☐ FINAL, ☑ as AMENDED, in
☐ FULL, ☐ CONDITIONAL, compliance with the
P.U.D. provisions of the Metropolitan Zoning Ordinance.
Conditions
See file Approved with
Conditions on MAY 23, 2013
By _____ Date 5/23/13
Metropolitan Planning Commission

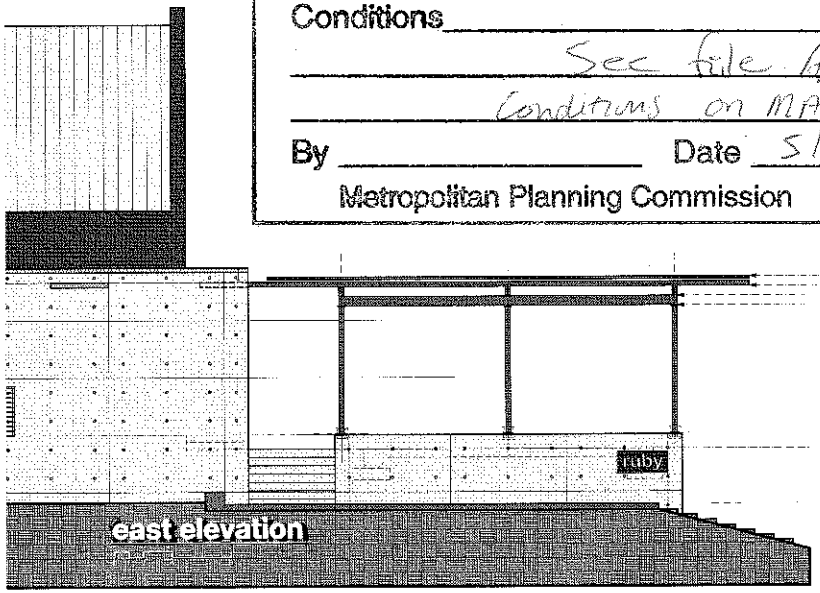

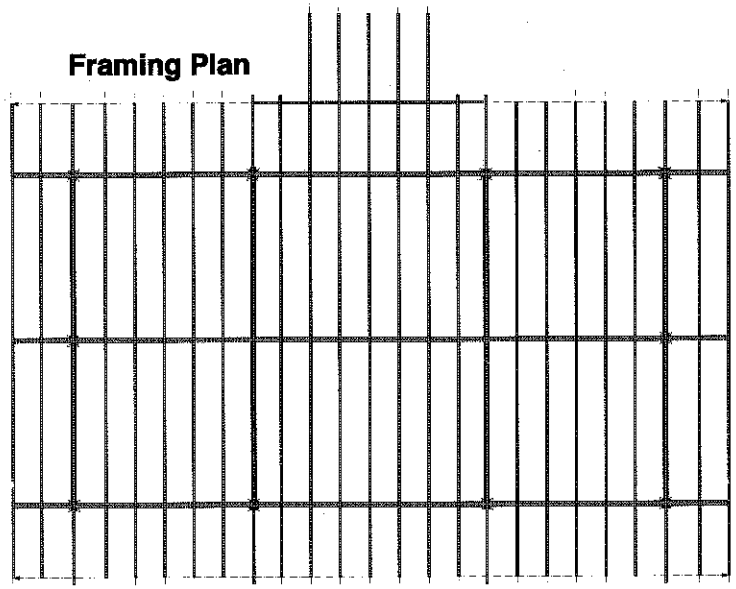

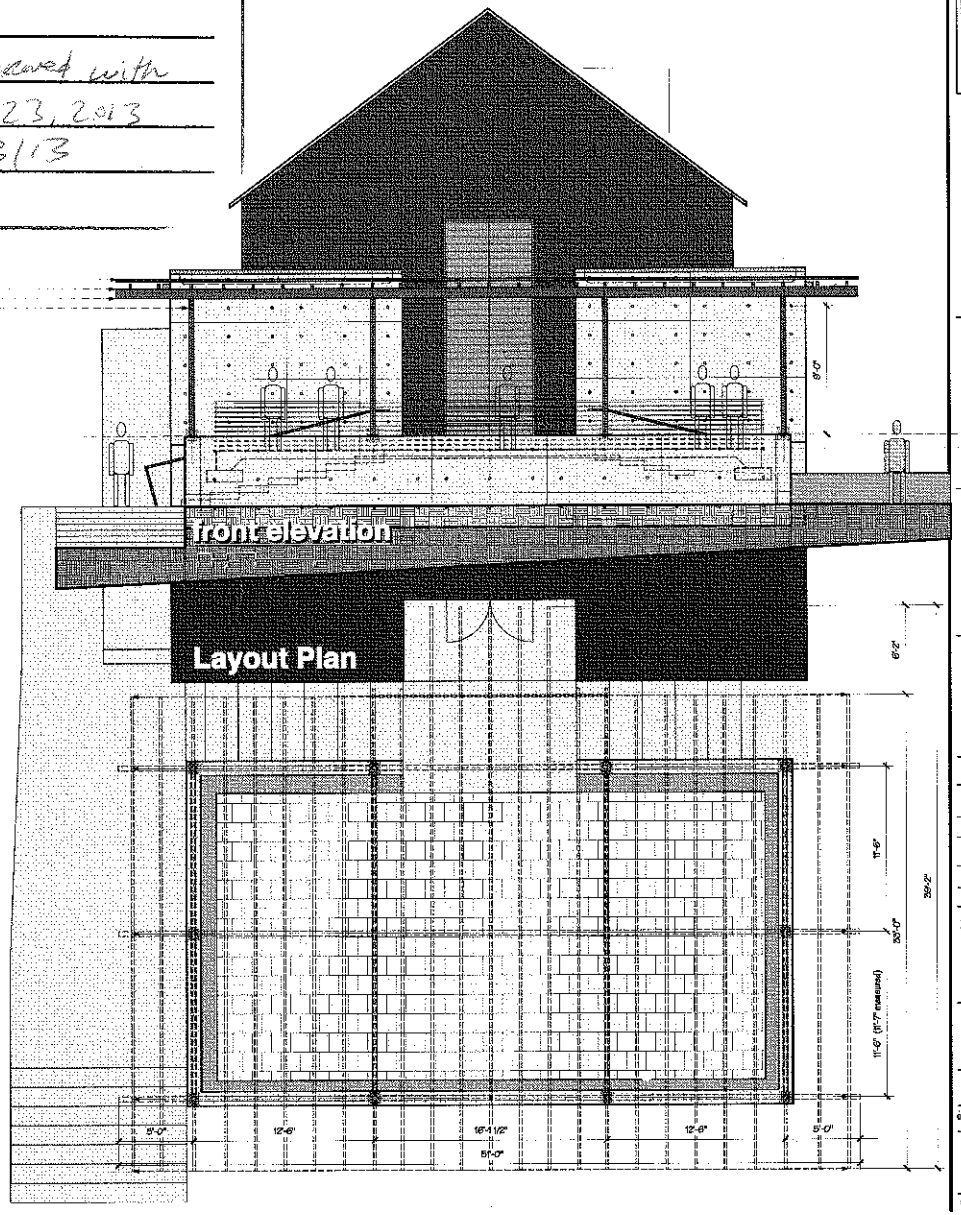

James Fentress Architecture

Seal

3.11.13 Preliminary/ SDP Pricing

Editions/Revisions

Key Plan

Ruby Pergola

CONCEPT A

119 Blackburn Ave.
Nashville, Tennessee

Approved for the Owner
Date

Approved for the Owner
Date

Job No.
Issue Date
Drawn by JVF
Checked by JVF

PLANS ELEVATIONS

Scale 1/4" = 1'-0"

0 1 2 4 6

A-1.0

© 2013 James Fentress Architecture. All Rights Reserved